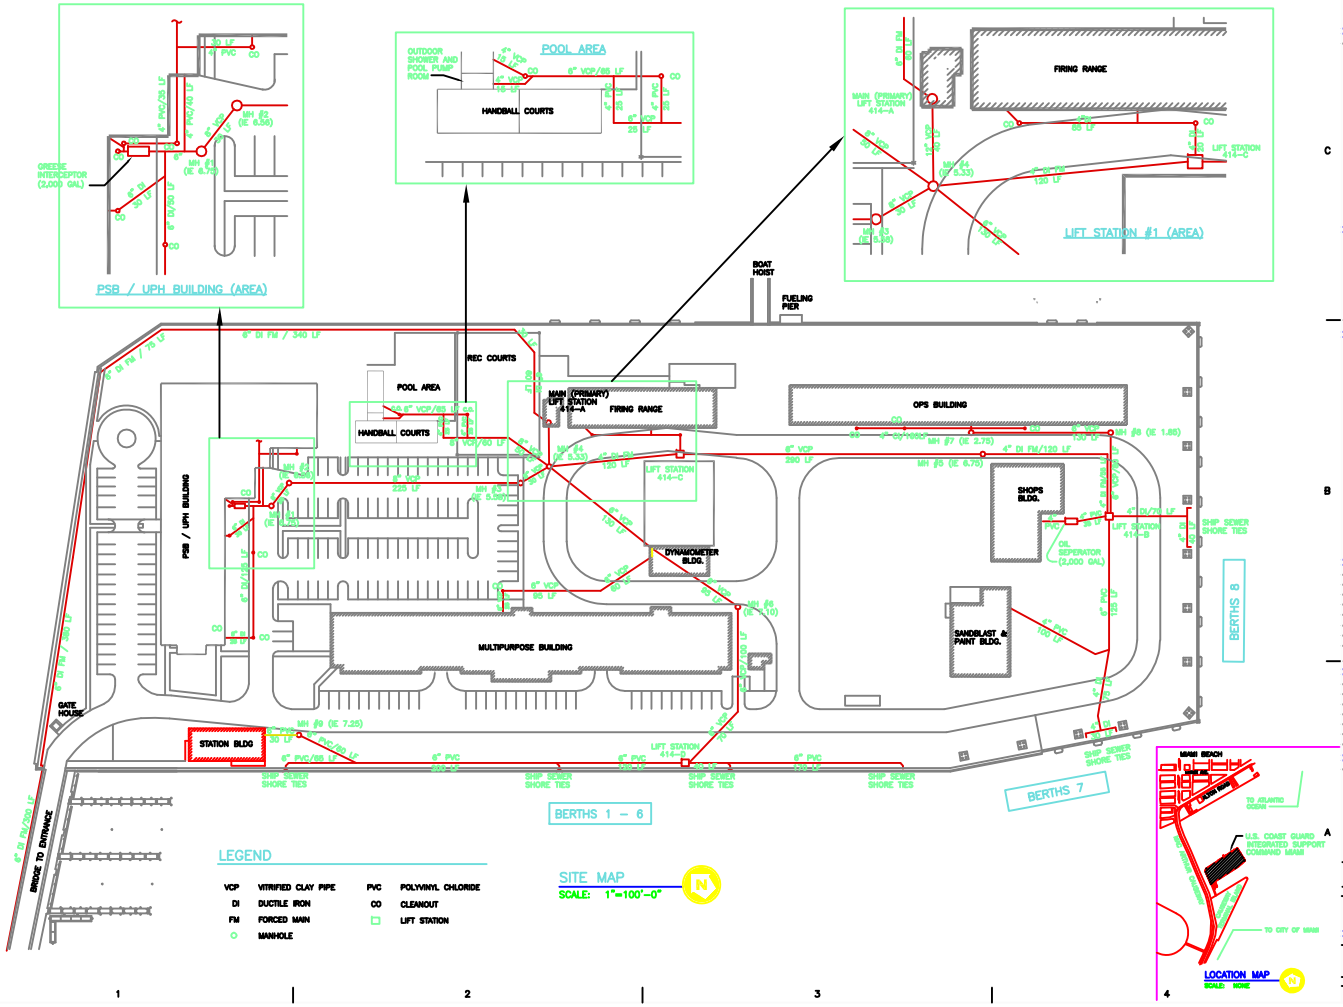

CONSULTANTS

U. S. COAST GUARD

CIVIL ENGINEERING UNIT MIAMI

USCG, CEU MIAMI
15608 SW 117TH AVE
MIAMI, FL 33177-1630

ISSUE

MARK	DATE	DESCRIPTION

A/E PROJECT NO:
CAD FILE NAME: M0045C01
DESIGNED BY: WW3
DRAWN BY: WW3
EDITED BY:
CHECKED BY:

SCALE: AS SHOWN PLOT SCALE: 1"= 50'-0"

SHEET TITLE

SANITARY SEWER SYSTEM
MIAMI BEACH FLORIDA
CAUSWAY ISLAND
CIVIL
SEWER COLLECTION SYSTEM PLAN

REVIEWED BY:	REVIEWED BY:	REVIEWED BY:
WW3		
PROJECT ENG.	BRANCH CHIEF	TECH. DIRECTOR

APPROVING OFFICER — DATE: 5/18/2000

PROJECT NUMBER	DRAWING NUMBER
32-M9914	M0045-D

DISCIPLINE/SHT NO: C-1

SHEET 1 OF 1

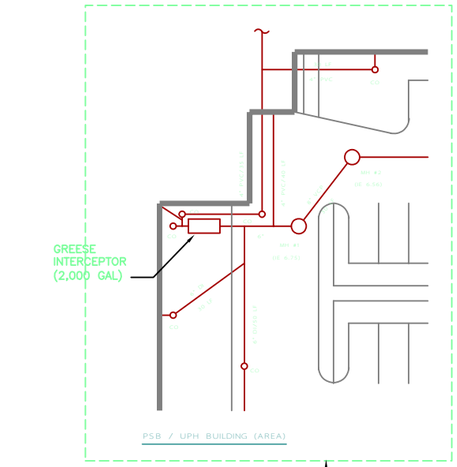

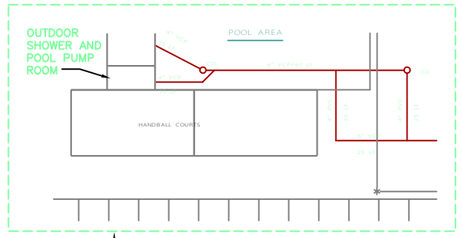

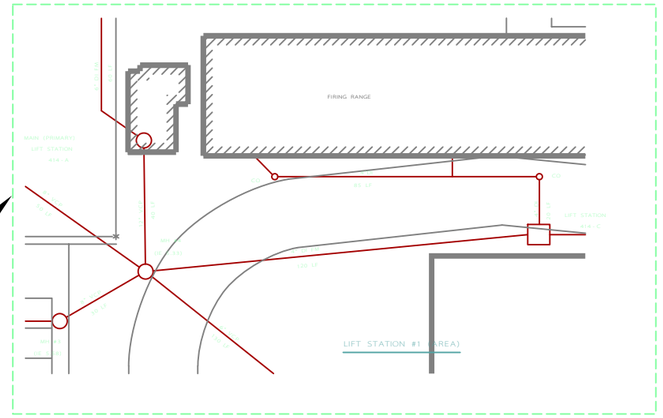

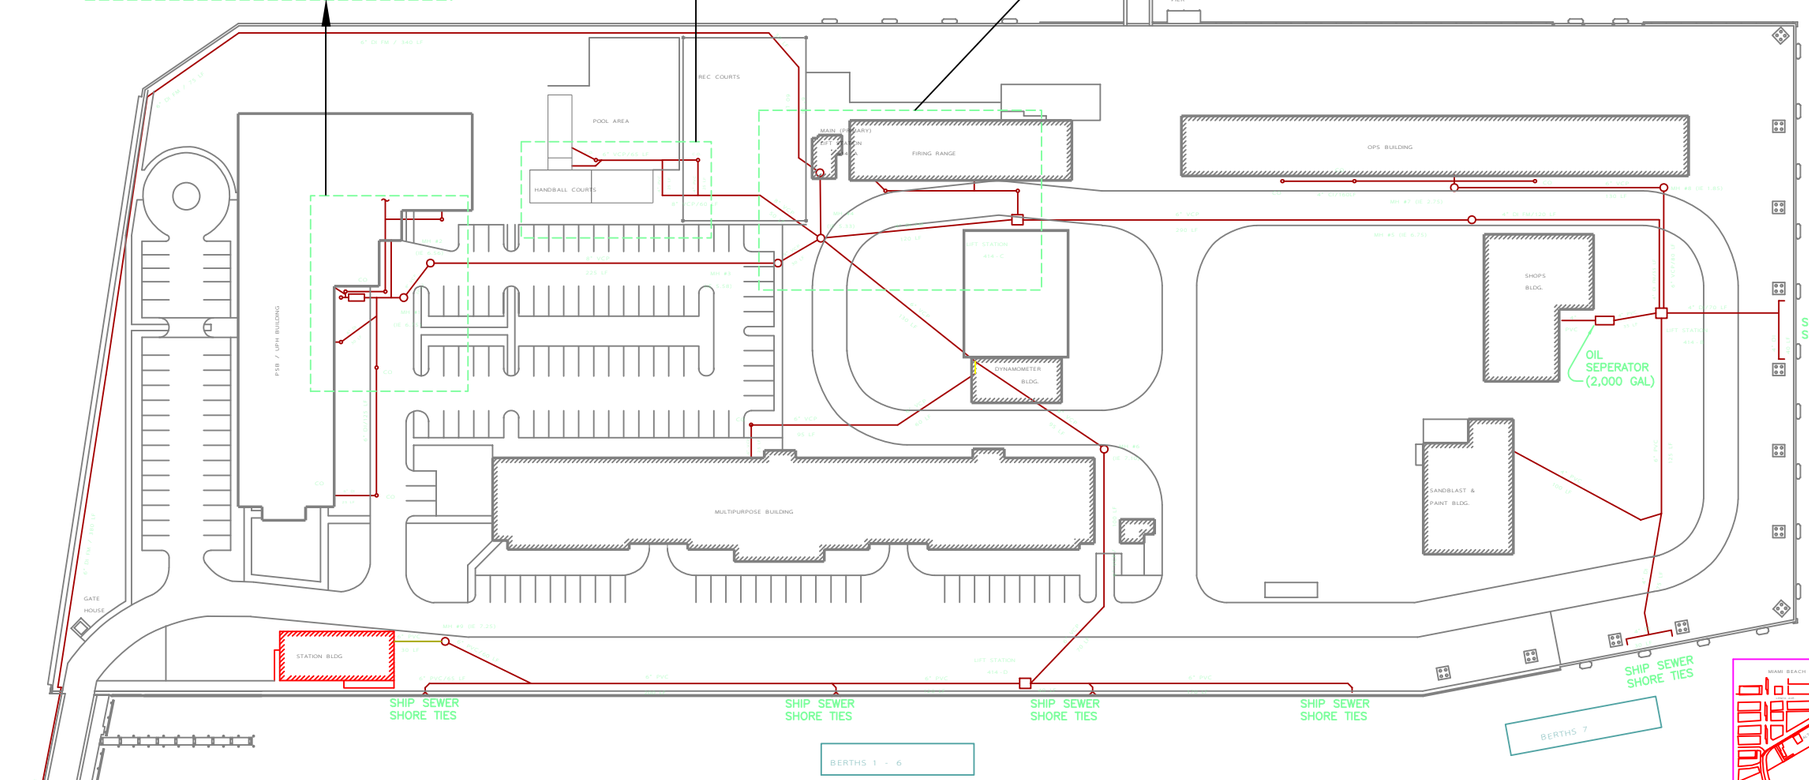

LEGEND

VCP	VITRIFIED CLAY PIPE	PVC	POLYVINYL CHLORIDE
DI	DUCTILE IRON	CO	CLEANOUT
FM	FORCED MAIN		LIFT STATION
	MANHOLE		

SITE MAP

SCALE: 1"=100'-0"

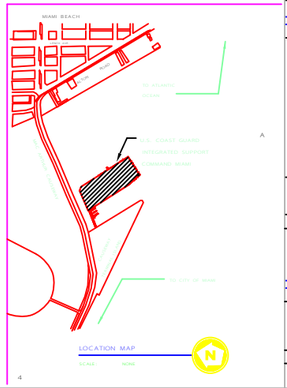

LOCATION MAP

SCALE: NONE

PRELIMINARY

U. S. COAST GUARD

CIVIL ENGINEERING UNIT

MIAMI

USCG, CEU MIAMI

15608 SW 117TH AVE

MIAMI, FL 33177-1630

ISSUE

MARK	DATE	DESCRIPTION

A/E PROJECT NO:	
CAD FILE NAME:	M0045C01
DESIGNED BY:	WW3
DRAWN BY:	WW3
EDITED BY:	
CHECKED BY:	
SCALE: AS SHOWN	PLOT SCALE: 1" = 50'-0"

SHEET TITLE

SANITARY SEWER SYSTEM

MIAMI BEACH FLORIDA

CAUSWAY ISLAND

CIVIL

SEWER COLLECTION SYSTEM PLAN

REVIEWED BY:	REVIEWED BY:	REVIEWED BY:
WW3		
PROJECT ENG.	BRANCH CHIEF	TECH. DIRECTOR

APPROVING OFFICER

5/18/2000

DATE

PROJECT NUMBER	DRAWING NUMBER
32 - M9914	M0045 - D
DISCIPLINE/SHT NO	
C - 1	SHEET OF 1 1

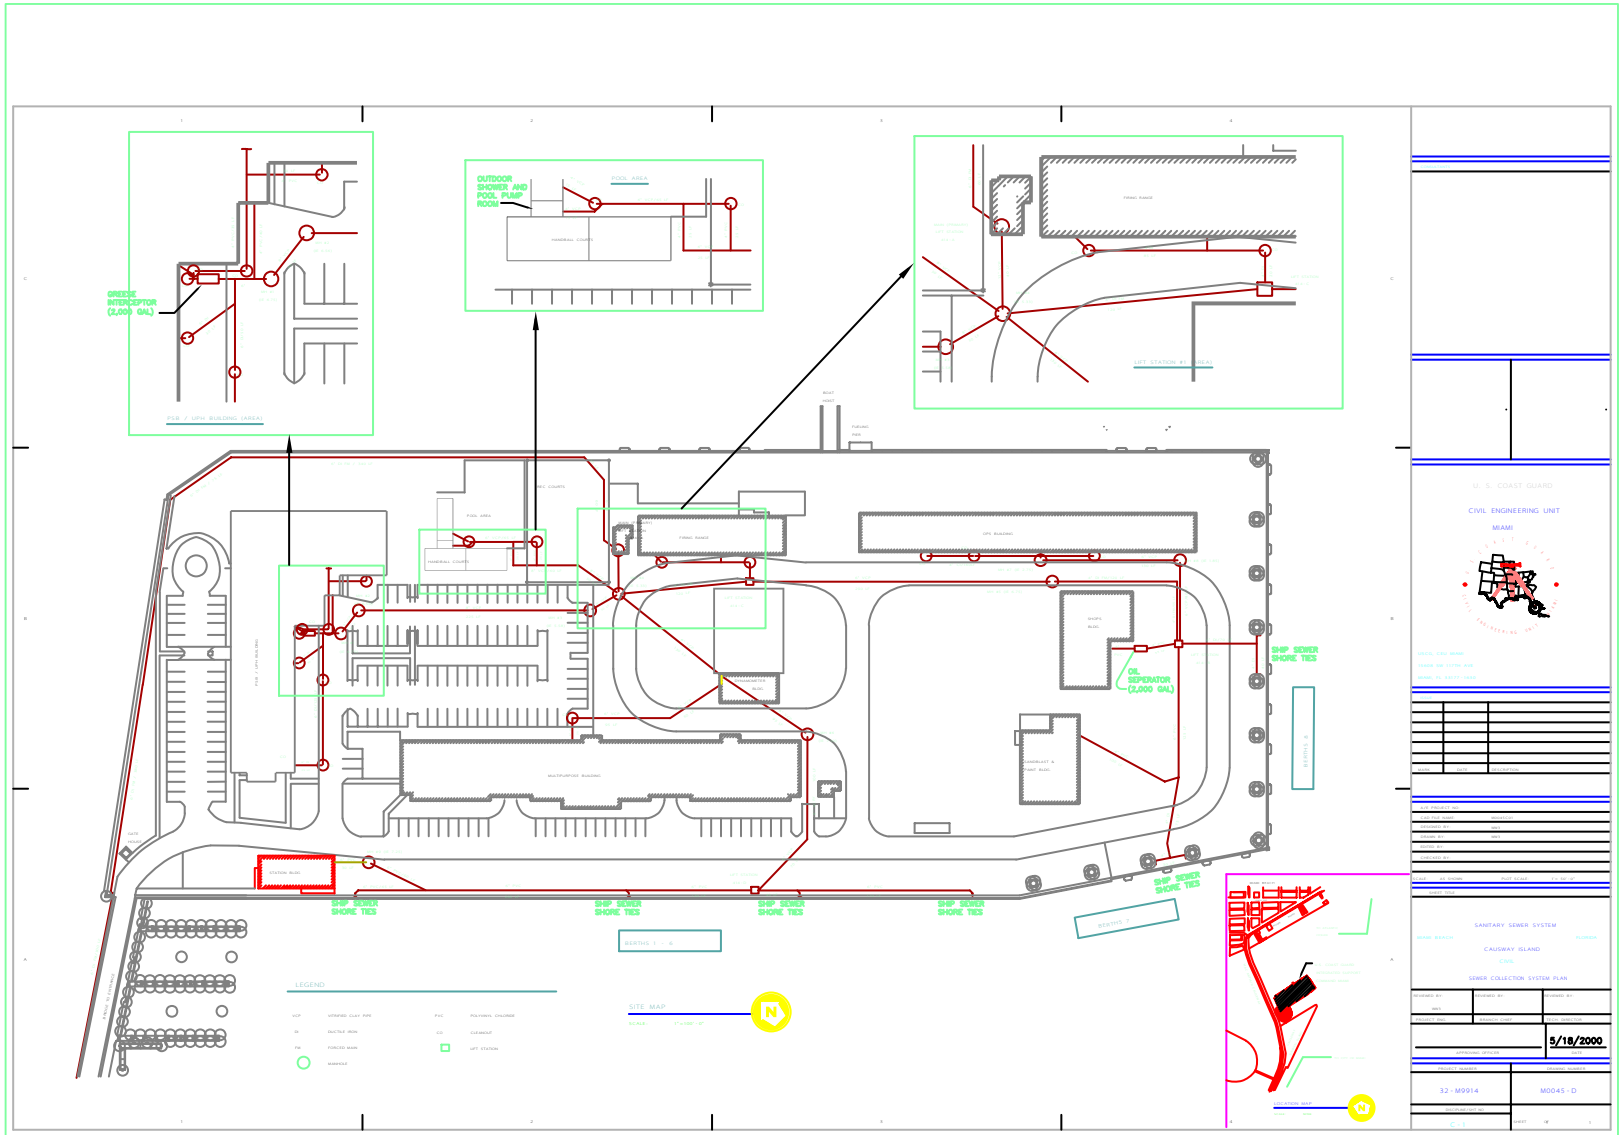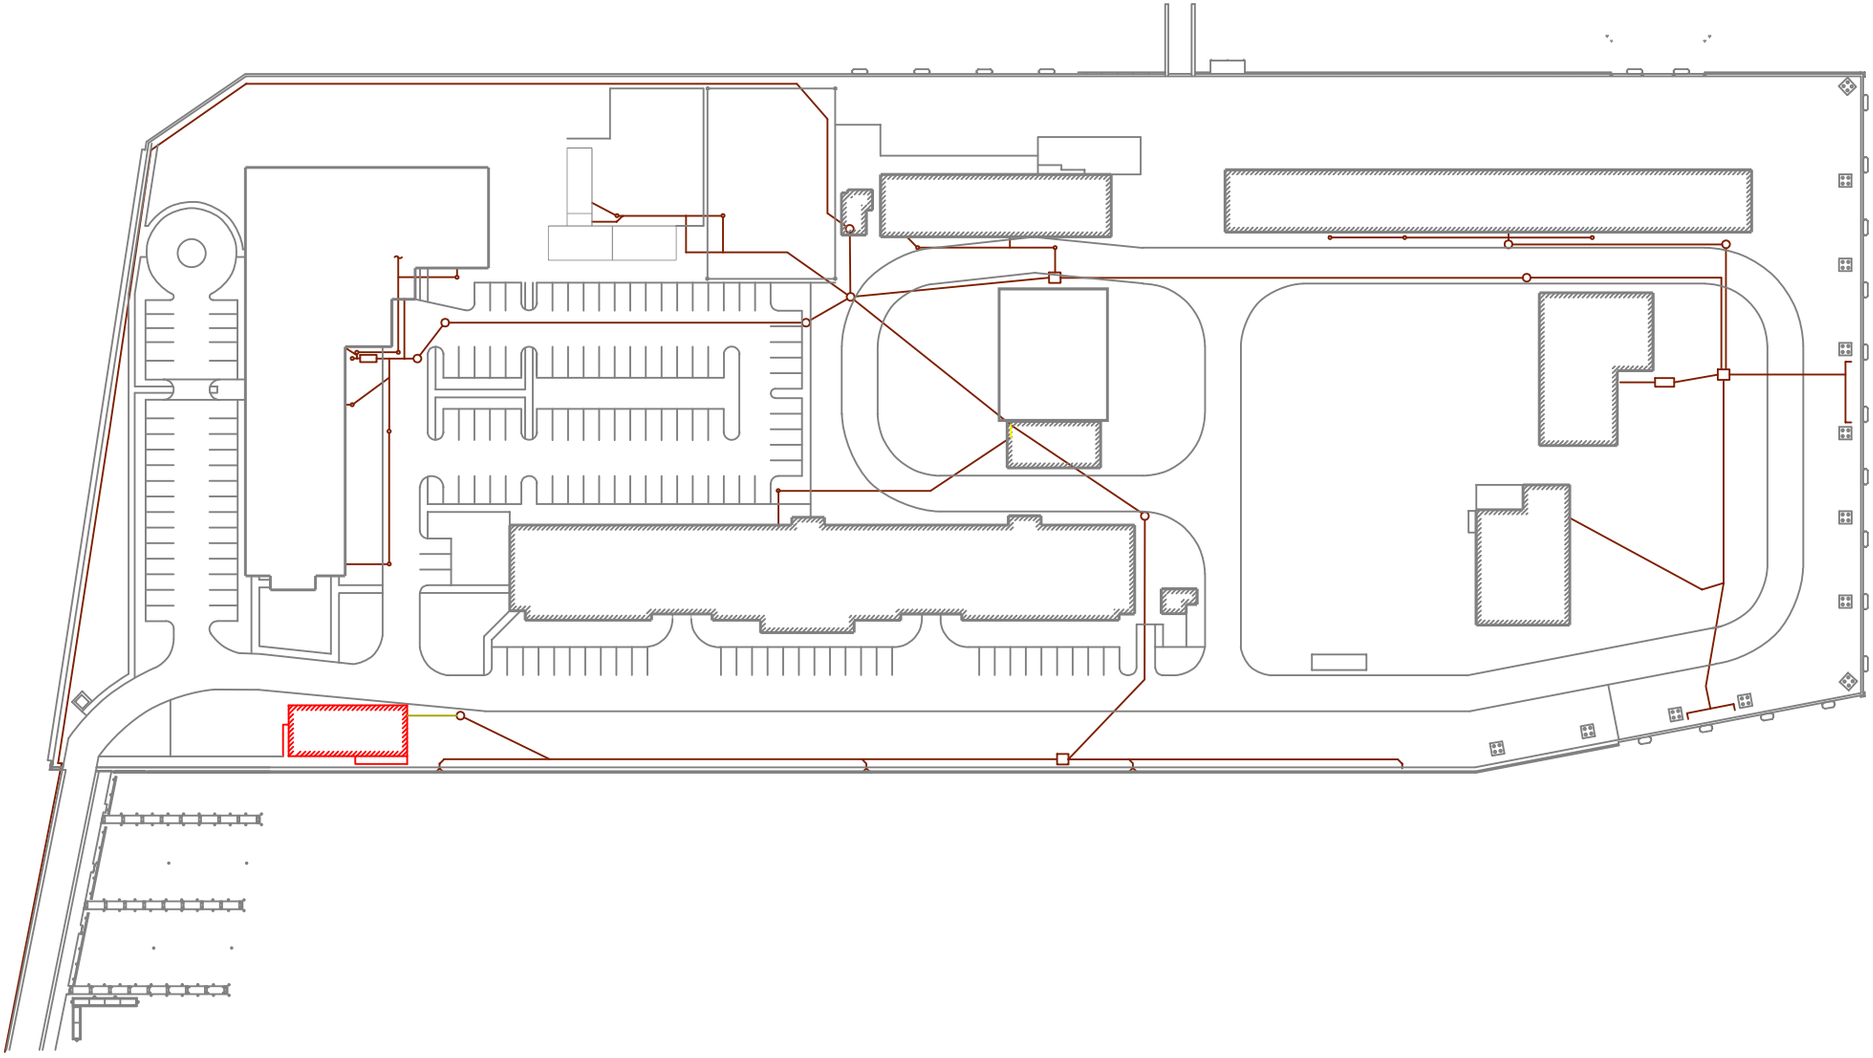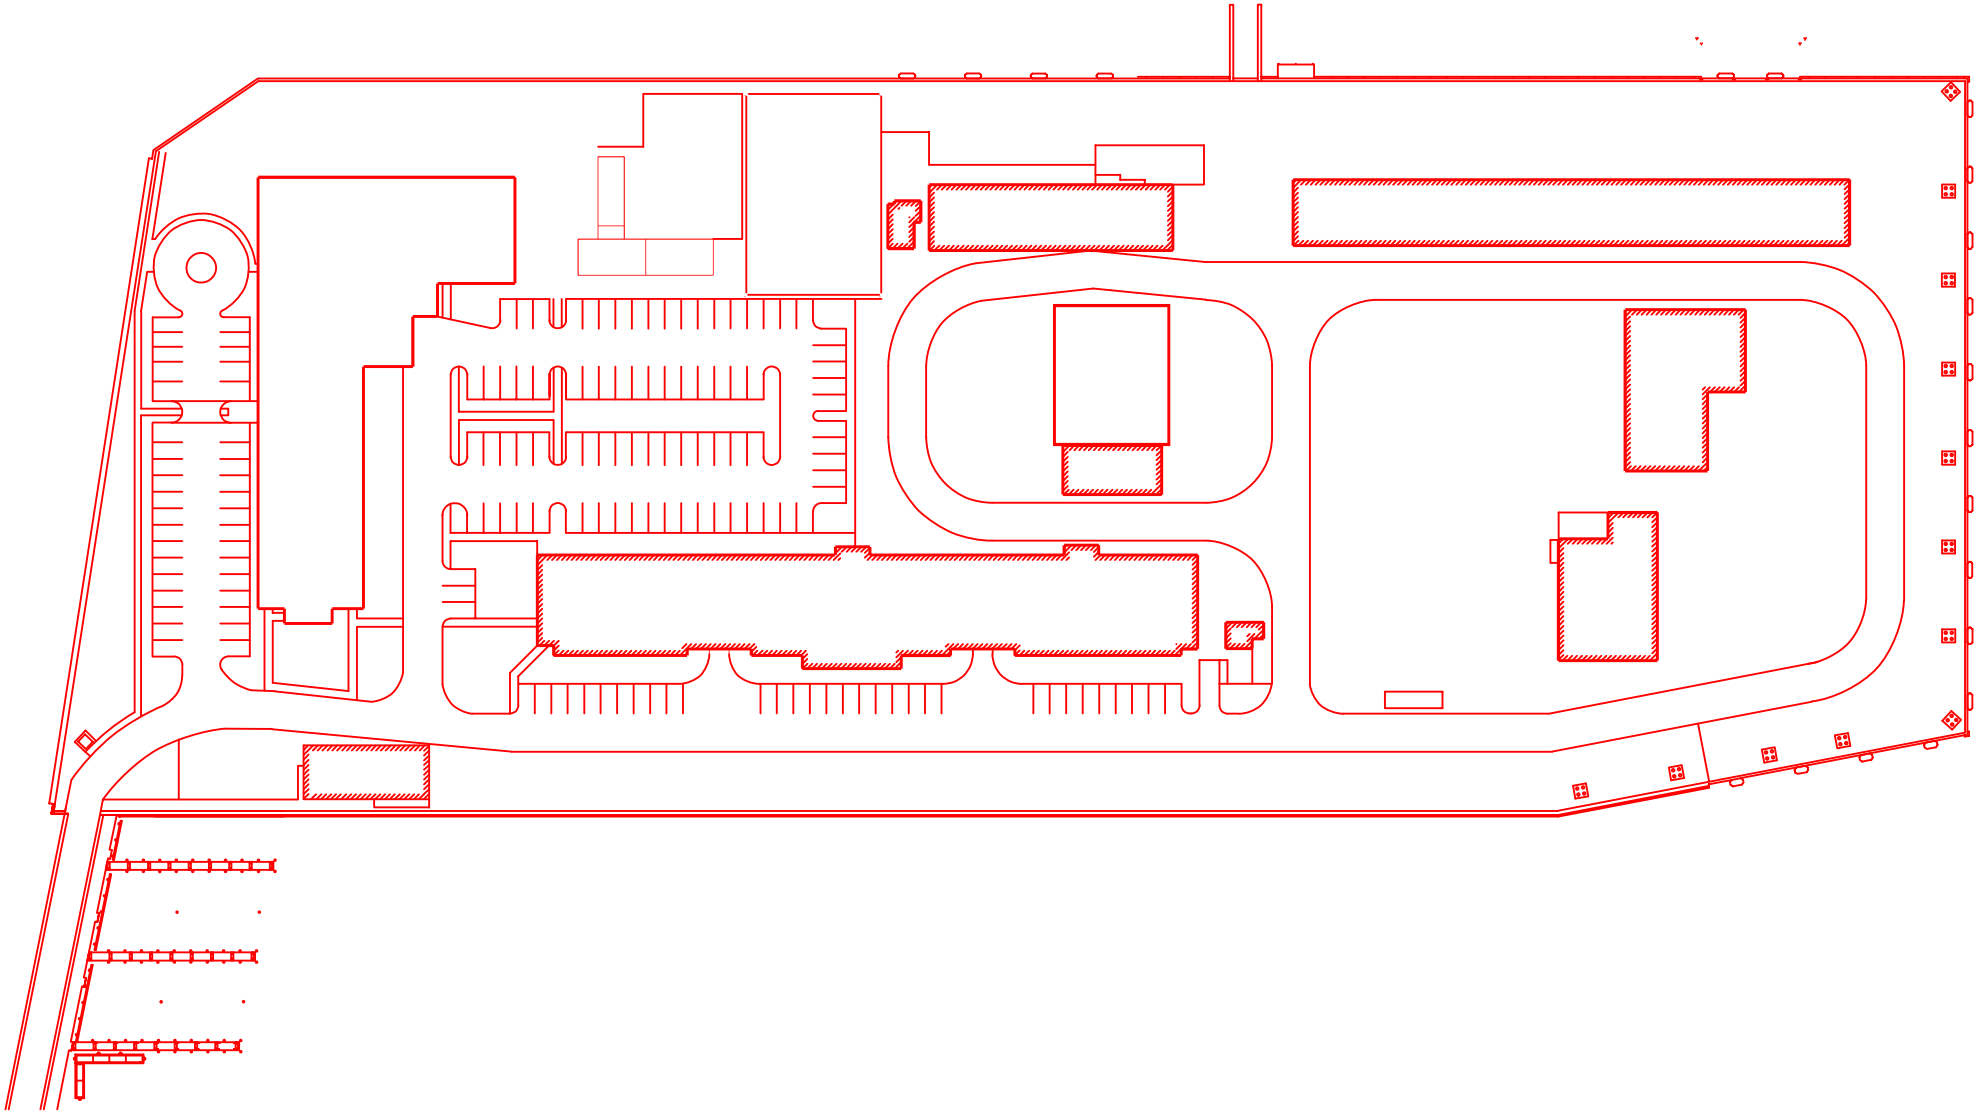
GREESE INTERCEPTOR (2,000 GAL)
FSB / UPH BUILDING (AREA)
OUTDOOR SHOWER AND POOL PUMP ROOM
POOL AREA
HANDBALL COURTS
FIRING RANGE
LIFT STATION #1 (AREA)
OPS BUILDING
SHOPS BLDG.
OIL SEPERATOR (2,000 GAL)
SHIP SEWER SHORE TIES
MULTIPURPOSE BUILDING
STATION BLDG.
BERTHS 1 - 4
BERTHS 5
BERTHS 6
LEGEND
VCP VITRIFIED CLAY PIPE
DI DUCTILE IRON
FM FORCED MAIN
MANHOLE
PVC POLYVINYL CHLORIDE
CO CLEANOUT
LIFT STATION
SITE MAP
U. S. COAST GUARD
CIVIL ENGINEERING UNIT
MIAMI
SANITARY SEWER SYSTEM
CAUSWAY ISLAND
CIVIL
SEWER COLLECTION SYSTEM PLAN
5/18/2000
32 - M9914
M0045 - D