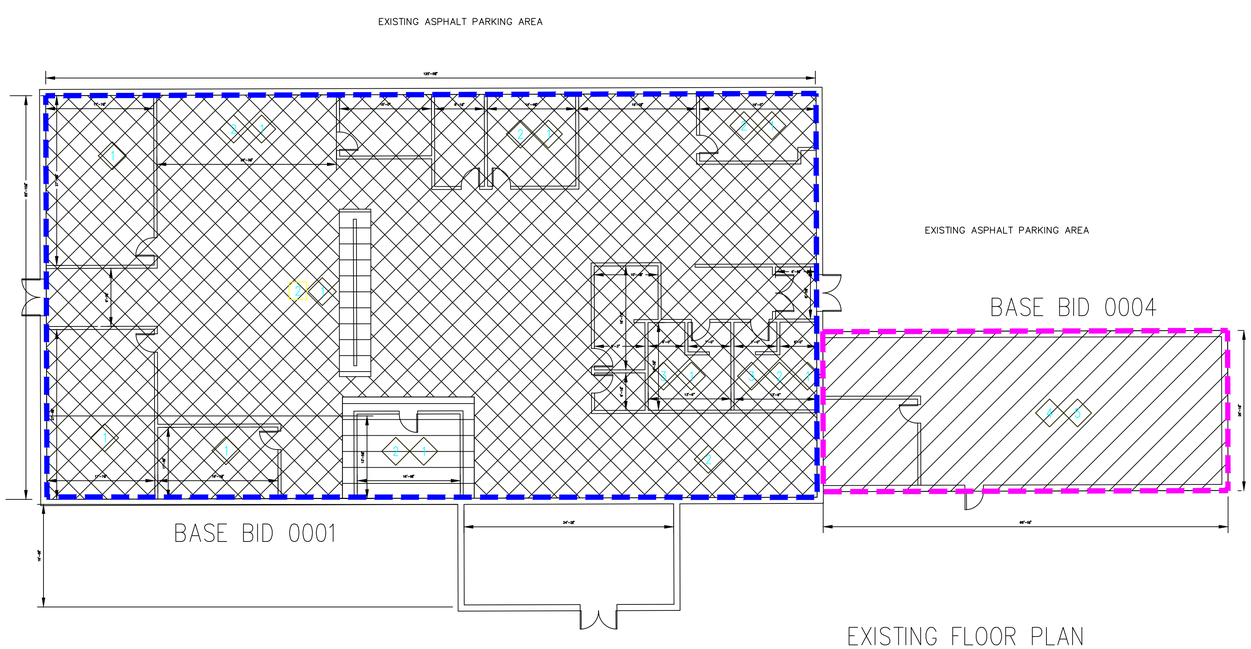

EXISTING FLOOR PLAN

SCALE: 3/32" = 1'-0"

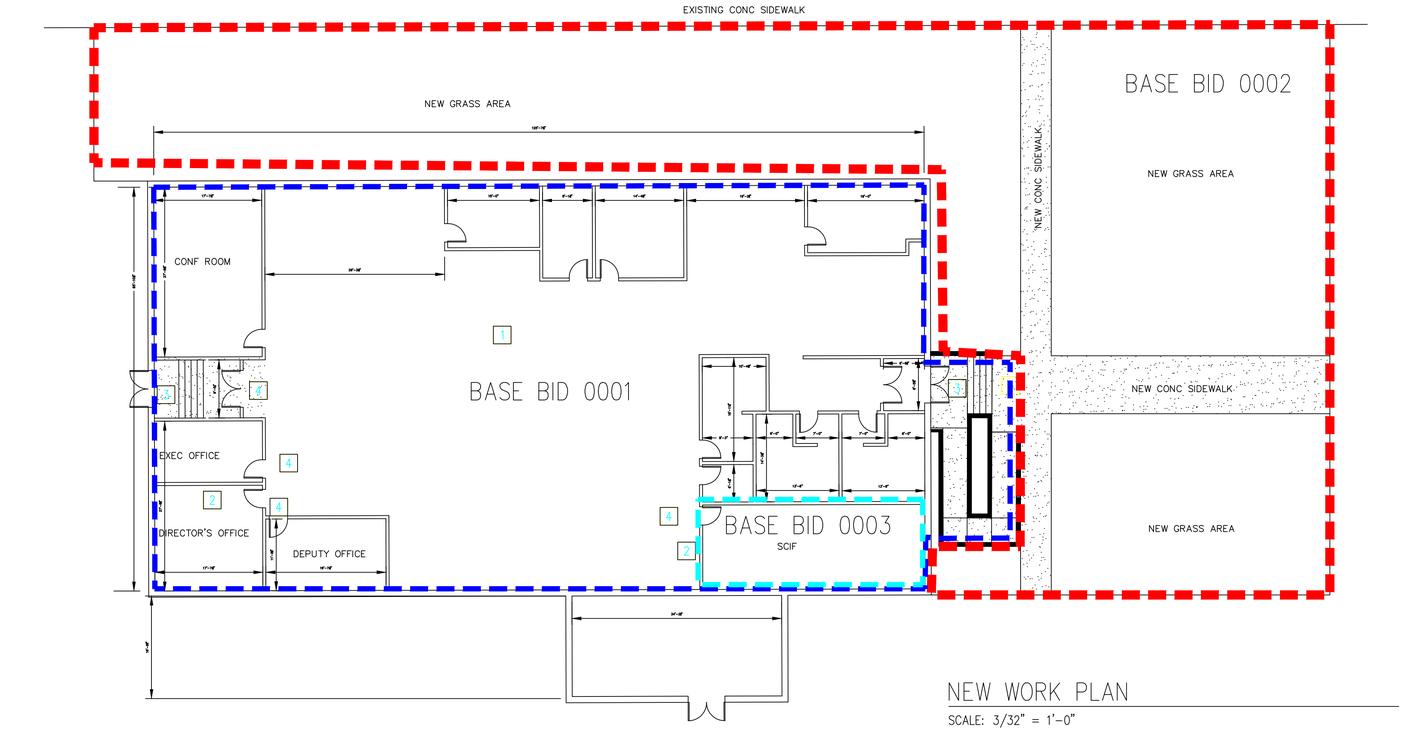

NEW WORK PLAN

SCALE: 3/32" = 1'-0"

DEMOLITION NOTES: (THIS SHEET ONLY)

1. REMOVE ALL INTERIOR WALL PARTITIONS AND ACOUSTICAL CEILING
2. REMOVE EXISTING GYP. BD AND INSULATION 28" AFF, ON EXTERIOR WALLS
3. REMOVE, STORE AND REUSE EXISTING RESTROOM FIXTURES, PARTITIONS AND APPURTENANCES
4. DEMOLISH PORTION OF BUILDING TO INCLUDE ROOF, WALLS, FLOOR AND FOUNDATION COMPLETE
5. CUT AND CAP ALL UTILITIES, MODIFY THE FIRE ALARM AND HVAC SYSTEM TO ENSURE A FUNCTIONAL AND WATERTIGHT SYSTEMS

NEW WORK NOTES: (THIS SHEET ONLY)

1. INSTALL 4" CONCRETE SLAB 28" ABOVE EXISTING THROUGHOUT,
2. INSTALL NEW PARTITION WALLS AS SHOWN ON THIS SHEET
3. INSTALL NEW HANDICAP RAMP WITH HANDRAILS AND STAIRS
4. INSTALL NEW DOORS AS SHOWN

FLOOR PLAN LEGEND

- INSTALL NEW 4' CONC. FLOOR SLAB 28" ABOVE EXISTING FLOOR
- PROVIDE NEW RAMP, & STEPS
- DEMOLISH PARTITION WALLS
- DEMOLISH ENTIRE AREA INCLUDING FOOTING

GENERAL NOTES:

1. CONTRACTOR SHALL VERIFY ALL EXISTING CONDITIONS AND DIMENSIONS PRIOR TO BEGINNING WORK.
2. ALL WALLS SHALL BE REPAIRED WITH 1/2" DRYWALL AND 3 5/8" METAL STUDS.
3. ALL NEW REPAIRED WALLS TO HAVE ONE COAT PRIME TWO COATS FINISH PAINT.
4. CONTRACTOR SHALL MAINTAIN PROPER VENTILATION AND EGRESS IN THE FACILITY DURING THE CONSTRUCTION PERIOD.

KEYPLAN

SCALE: NONE

GRAPHIC SCALES

5' 0 5' 10' 15' 20' 25' 30' 35' 40' 45'

3/32" = 1'-0"

PMP	PMP
WEW	
WEW	
PLOT DATE: 04/20/10	
PLOT SCALE: 3/8" = 1'-0"	
PMP	
04/20/2010	
A-FP310.DWG	

FLOOR PLAN

BUILDING 617

REPAIR NOR'EASTER DAMAGE, FLOOR/ WALLS/CEILINGS

MUHJ 10-4086

FY10020

A-001

SHEET 2 OF 2