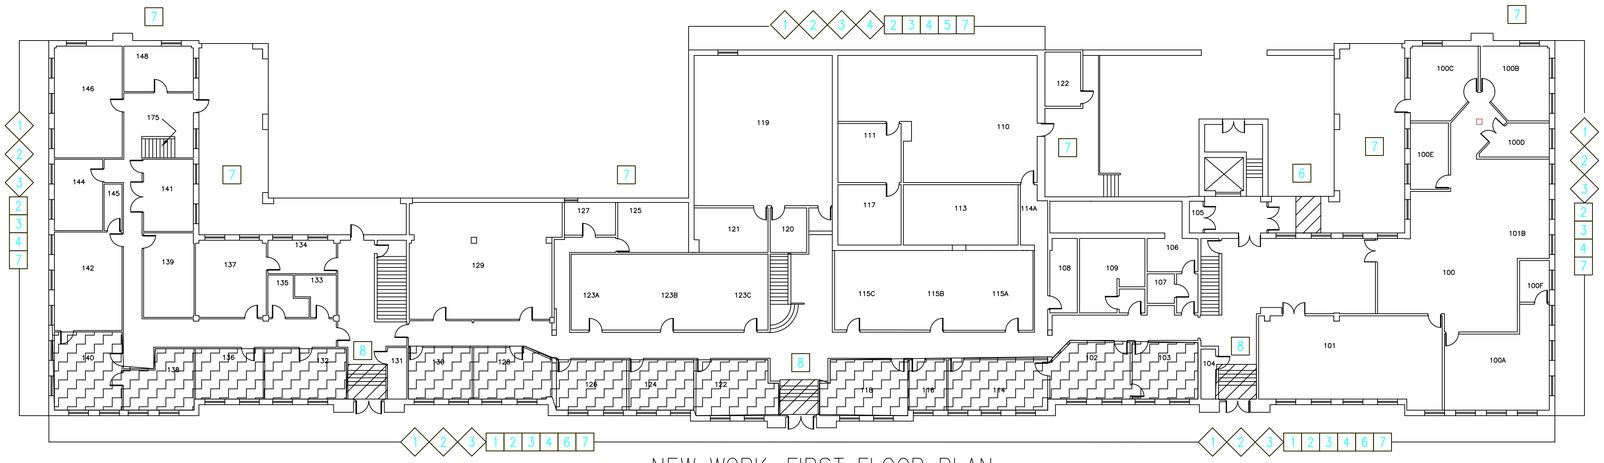

NEW WORK–FIRST FLOOR PLAN

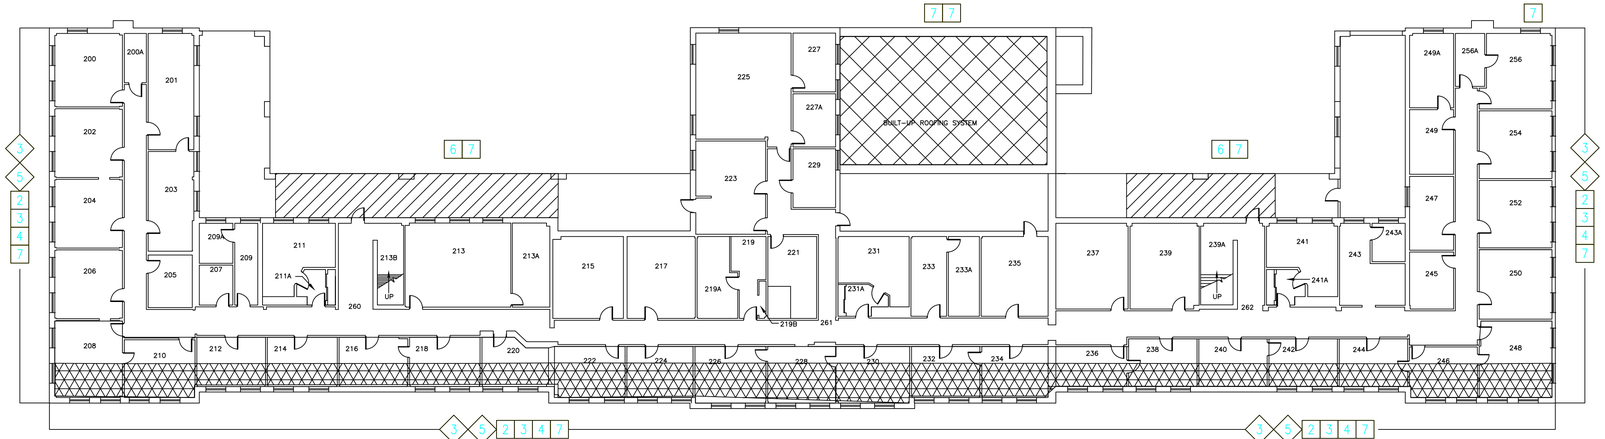

NEW WORK–SECOND FLOOR PLAN

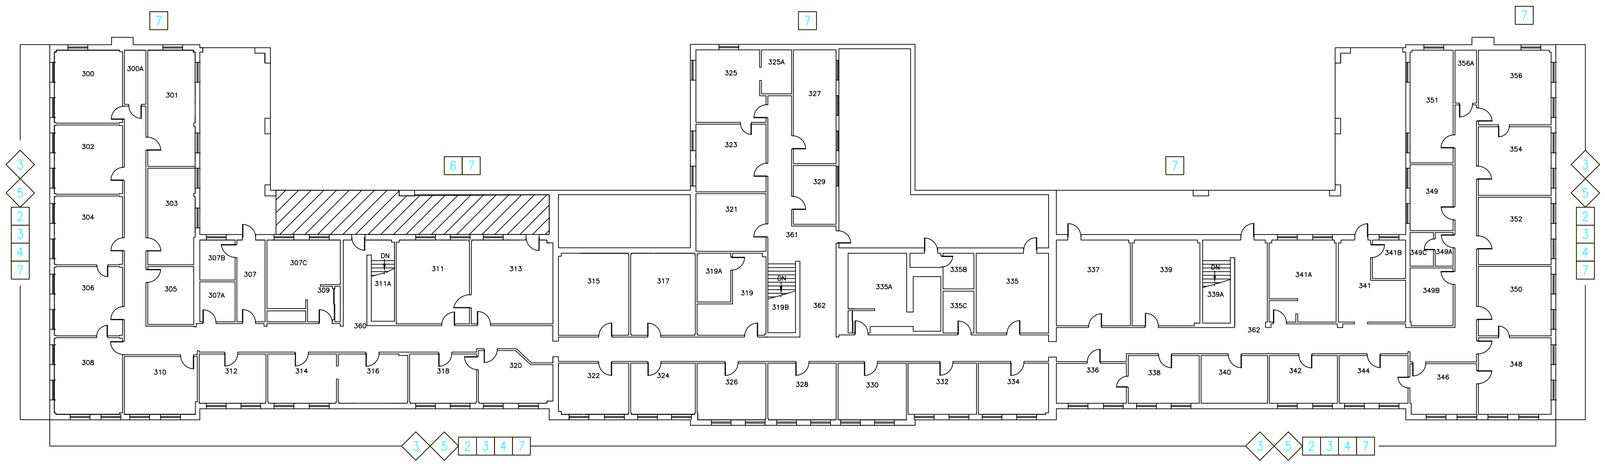

NEW WORK–THIRD FLOOR PLAN

DEMOLITION NOTES: (THIS SHEET ONLY)

1. REMOVE EXISTING CARPET AS REQUIRED
2. REMOVE EXISTING VINYL WALL COVERING UP TO 34" A.F.F.
3. REMOVE EXISTING GYP. BD 34" AND INSULATION FROM PARTITION WALL WHERE EXISTING THROUGHOUT HATCHED AREAS
4. REMOVE EXISTING BUILT–UP ROOF COMPLETE TO CONCRETE DECK.
5. REMOVE WOOD PANELING COMPLETE FROM NORTH WALL.

NEW WORK NOTES: (THIS SHEET ONLY)

1. INSTALL NEW CARPET TILE
2. INSTALL NEW GYP. BD 34" AND INSULATION FROM PARTITION WALL WHERE EXISTING THROUGHOUT HATCHED AREAS
3. PAINT NEW GYPSUM BOARD AND/OR MASONRY WALL
4. REPLACE WINDOW INTERNAL GASKETS, REMOVE WINDOW FLASHING AND CAULK WINDOW PERIMETER; REPLACE WINDOW STOOL
5. INSTALL NEW BUILT–UP ROOF SYSTEM AND FLASHING
6. REMOVE & REPLACE QUARRY TILE
7. APPLY WATERPROOFING SEALER ON ALL MASONRY EXTERIOR SURFACES
8. INSTALL CERAMIC TILE ON WALL AT ENTRANCES

FLOOR PLAN LEGEND

- NEW CARPET TILE AND VINYL BASE
- NEW CERAMIC/ QUARRY TILE AND STAIR TREADS
- NEW BUILT–UP ROOFING SYSTEM
- REMOVE WOOD PANELING AND PAINT CMU WALL

GENERAL NOTES:

1. CONTRACTOR SHALL VERIFY ALL EXISTING CONDITIONS AND DIMENSIONS PRIOR TO BEGINNING WORK.
2. WALLS REPAIRS SHALL MATCH EXISTING MATERIAL THICKNESS, TYPE AND COLOR.
3. ALL NEW REPAIRED WALLS TO HAVE ONE COAT PRIME TWO COATS FINISH PAINT.
4. CONTRACTOR SHALL MAINTAIN PROPER VENTILATION AND EGRESS IN THE FACILITY DURING THE CONSTRUCTION PERIOD.

KEYPLAN

SCALE: NONE

GRAPHIC SCALES

5' 0 5' 10' 15' 20' 25' 30' 35' 40' 45'

3/32" = 1'–0"

05/05/2010	PMPA
A–FP130.DWG	PMP / WEW
PLOT DATE: 05/05/2010	WEW
PLOT SCALE: 3/8" = 1'–0"	PMP

FLOOR PLAN

BUILDING 664

REPAIR NOR'EASTER DAMAGE, FLOOR/ WALLS/CEILINGS/ROOFS

MUHJ 10–4100

FY10021

A-001

SHEET 2 OF 2