DEMOLITION NOTES: (THIS SHEET ONLY)

1. REMOVE EXIST HM DOOR OR DOORS, FRAME & ASSOCIATED HARDWARE COMPLETE
2. REMOVE EXISTING VINYL TILE AND BASE COMPLETE
3. REMOVE EXISTING GYP. BD 4' AFF, FROM BOTH SIDES OF PARTITION WALL
4. REMOVE EXISTING GYP. BD. & INSULATION, 4' AFF.
5. REPLACE EXISTING FILTERS AND CLEAN SUPPLY & RETURN DUCT.

NEW WORK NOTES: (THIS SHEET ONLY)

1. INSTALL NEW ALUM STOREFRONT DOOR, THRESHOLD AND CLOSURE
2. PROVIDE CERAMIC TILE ON THIN SET MORTAR BED
3. INSTALL NEW PAPERLESS GYP BD 4' AFF ON BOTH SIDES OF METAL STUD & PAINT
4. INSTALL NEW PAPERLESS GYP BD AND INSULATION 4' AFF. & PAINT
5. PROVIDE METAL TRANSITION STRIP
6. PAINT DOOR & FRAME BOTH SIDES

FLOOR PLAN LEGEND

- EXIST. PARTITION WALL WITHOUT INSULATION
- EXIST. PARTITION WALL WITH INSULATION
- NEW CERAMIC TILE

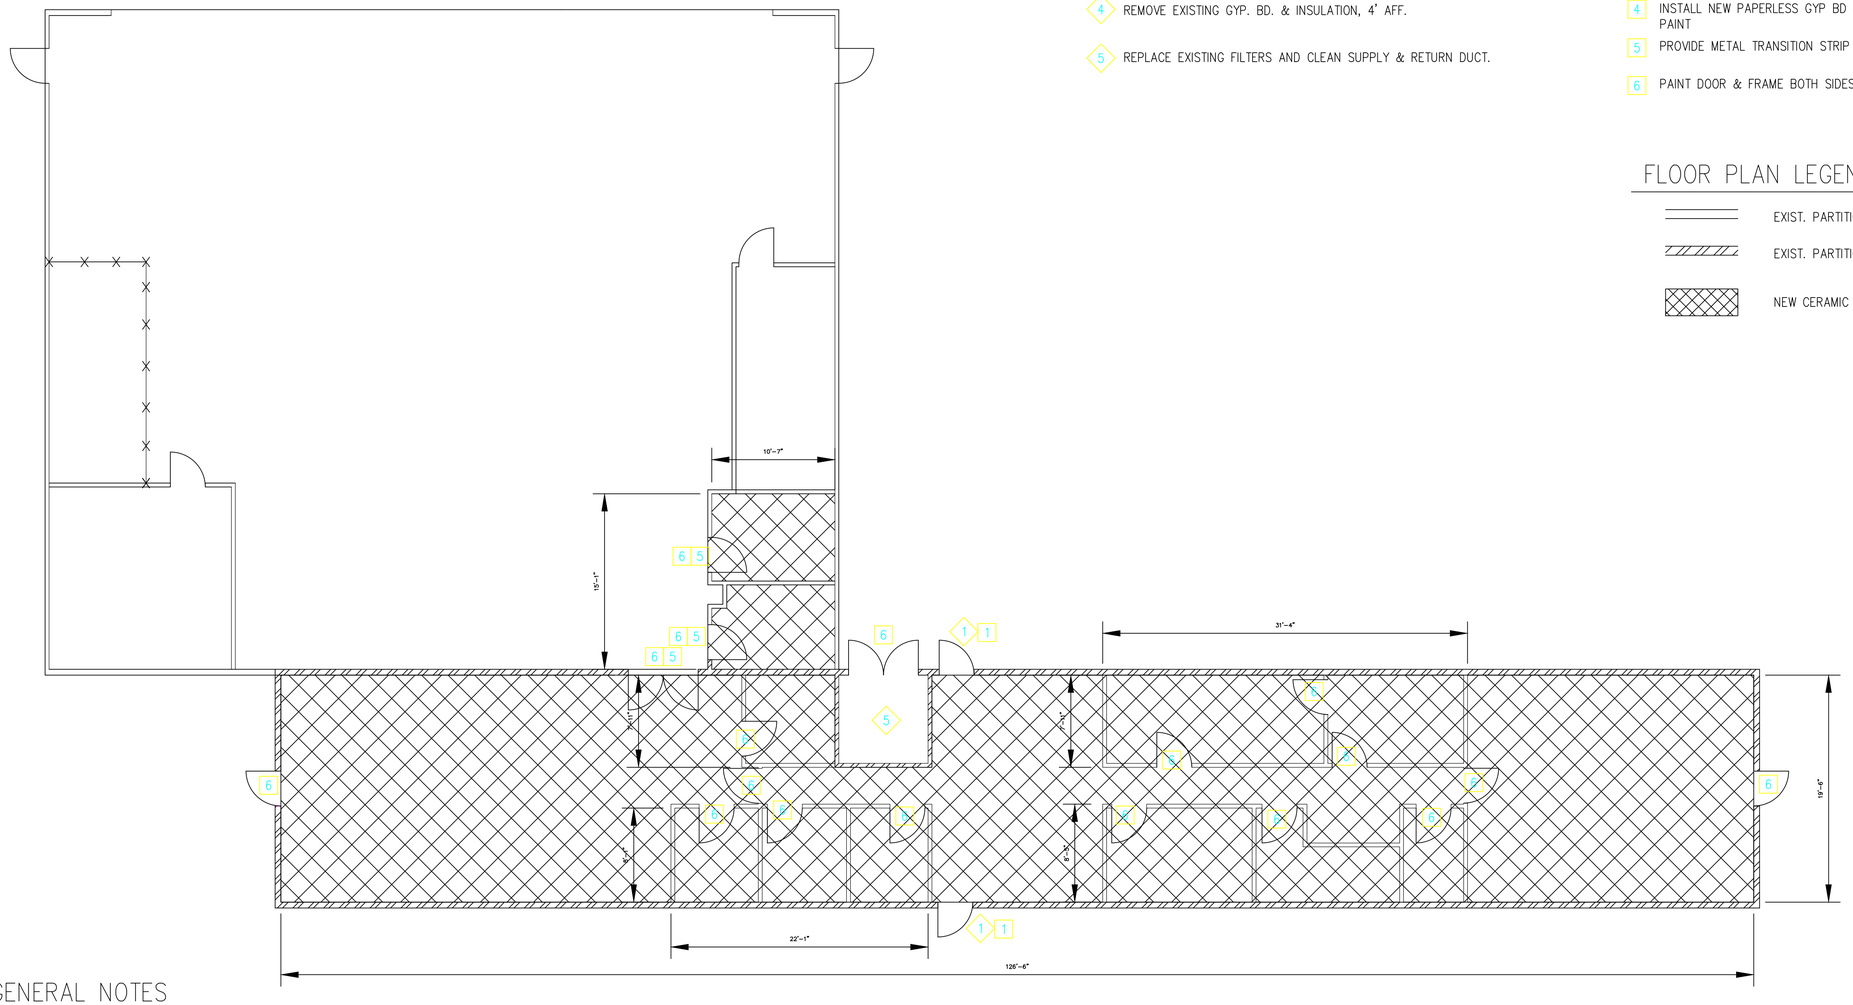

GENERAL NOTES

1 CONTRACTOR SHALL VERIFY ALL EXISTING CONDITIONS AND DIMENSIONS PRIOR TO BEGINNING WORK.

2 ALL WALLS TO BE CONSTRUCTED WITH 5/8" DRYWALL AND 3 5/8" METAL STUDSALL WALLS TO EXTEND SIX INCHES ABOUT THE SUSPENDED CEILING AND TIE INTO THE DECK ABOVE. ALL NEW WALLS TO HAVE ONE COAT PRIME TWO COATS FINISH PAINT.

3 ALL REMOVE AND REWORK CEILING TILE AND GRID TO ACCOMODATE NEW WALLS.

4 ALL NEW DOOR FINISHES TO MATCH EXISTING (FACTORY FINISH) DOOR FRAMES TO MATCH EXISTING.

NEW WORK PLAN

SCALE: 3/32" = 1'-0"

KEYPLAN

SCALE: NONE

GRAPHIC SCALES

5' 0 5' 10' 15' 20' 25' 30' 35' 40' 45'

3/32" = 1'-0"

CDA | CDA | AU | CDA

02/05/2010 | A-FP1310.DWG | PLOT DATE: ##/##/## | PLOT SCALE: 3/8" = 1'-0"

FLOOR PLAN

BUILDING 891

REPAIR NOR'EASTER DAMAGE, FLOOR/ WALLS/CEILINGS

MUHJ 10-4111

##FY##