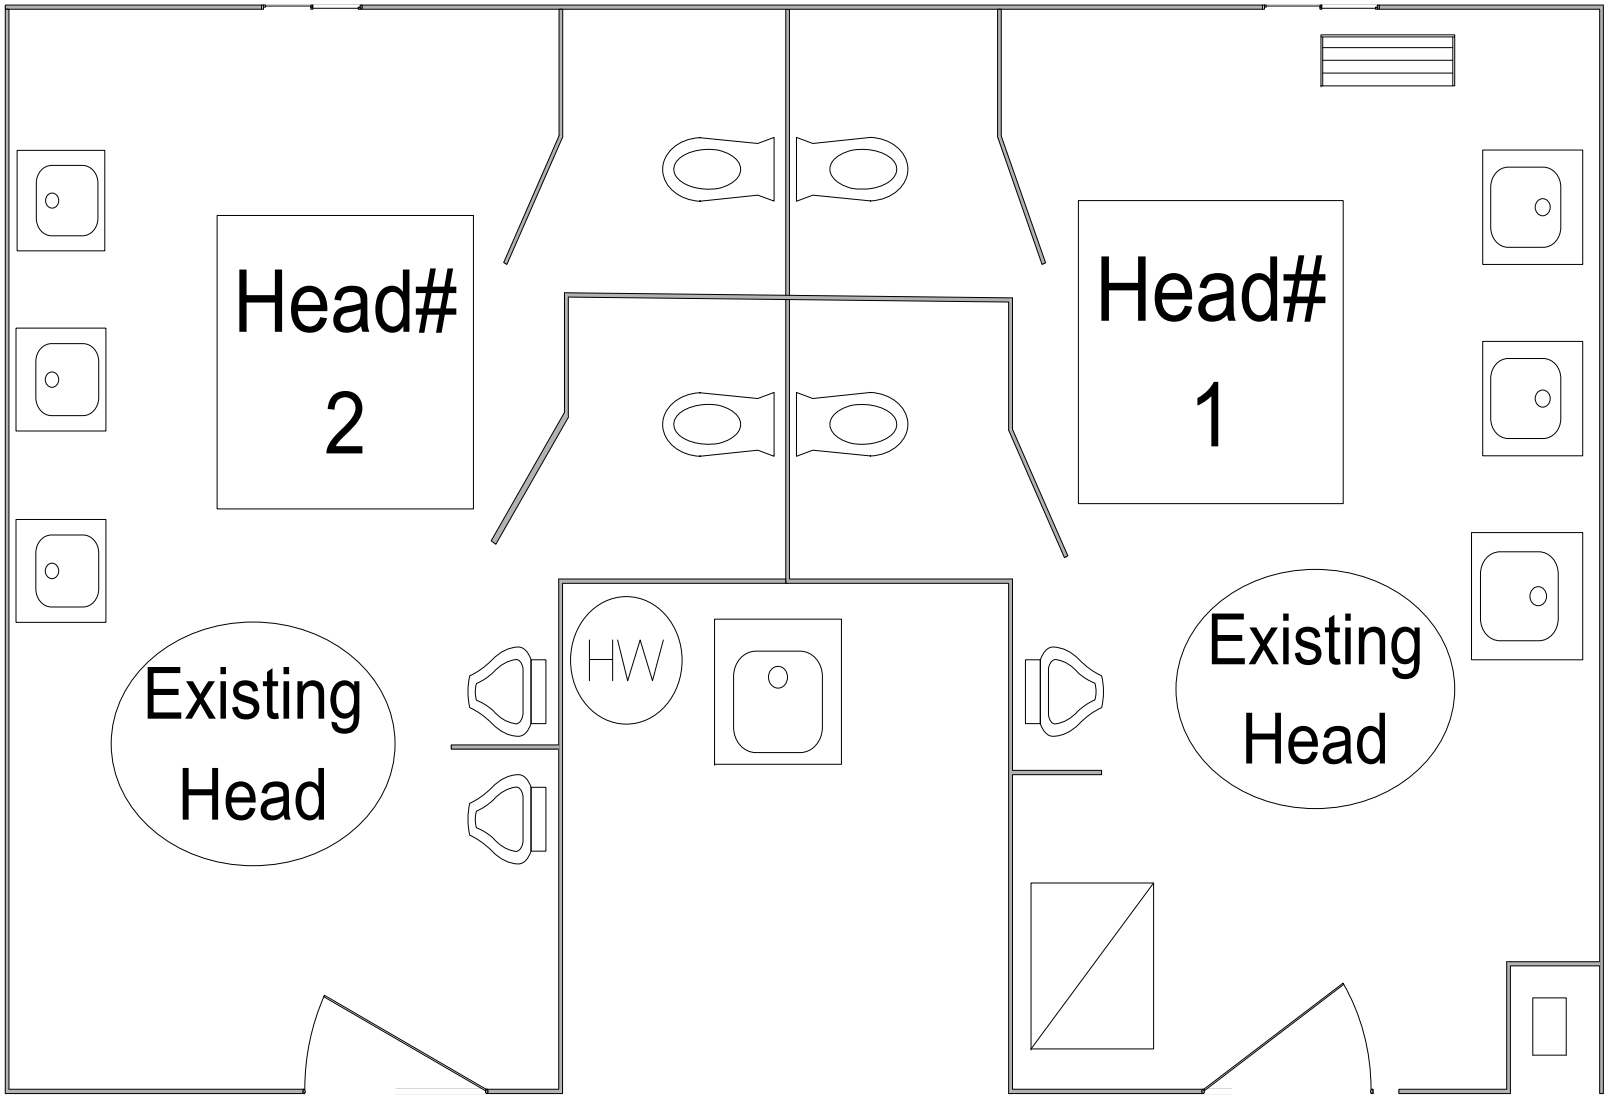

Bldg 223 EXISTING CONDITIONS

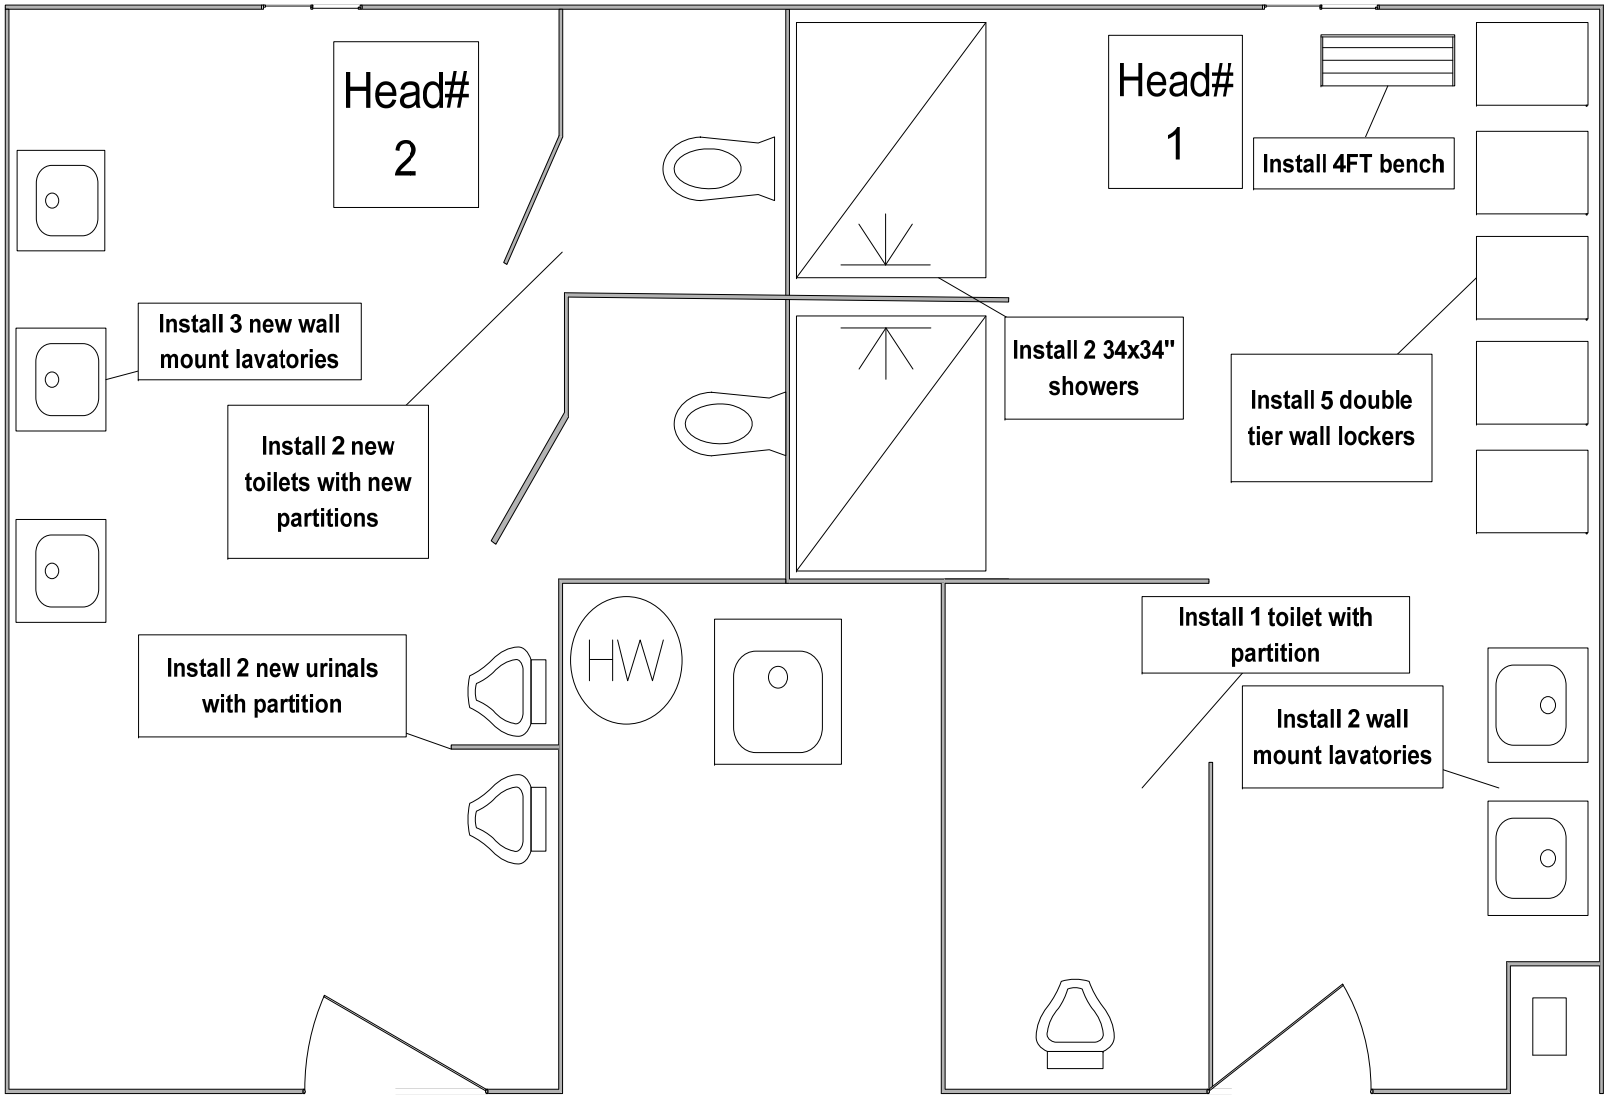

Bldg 223 IMPROVEMENTS

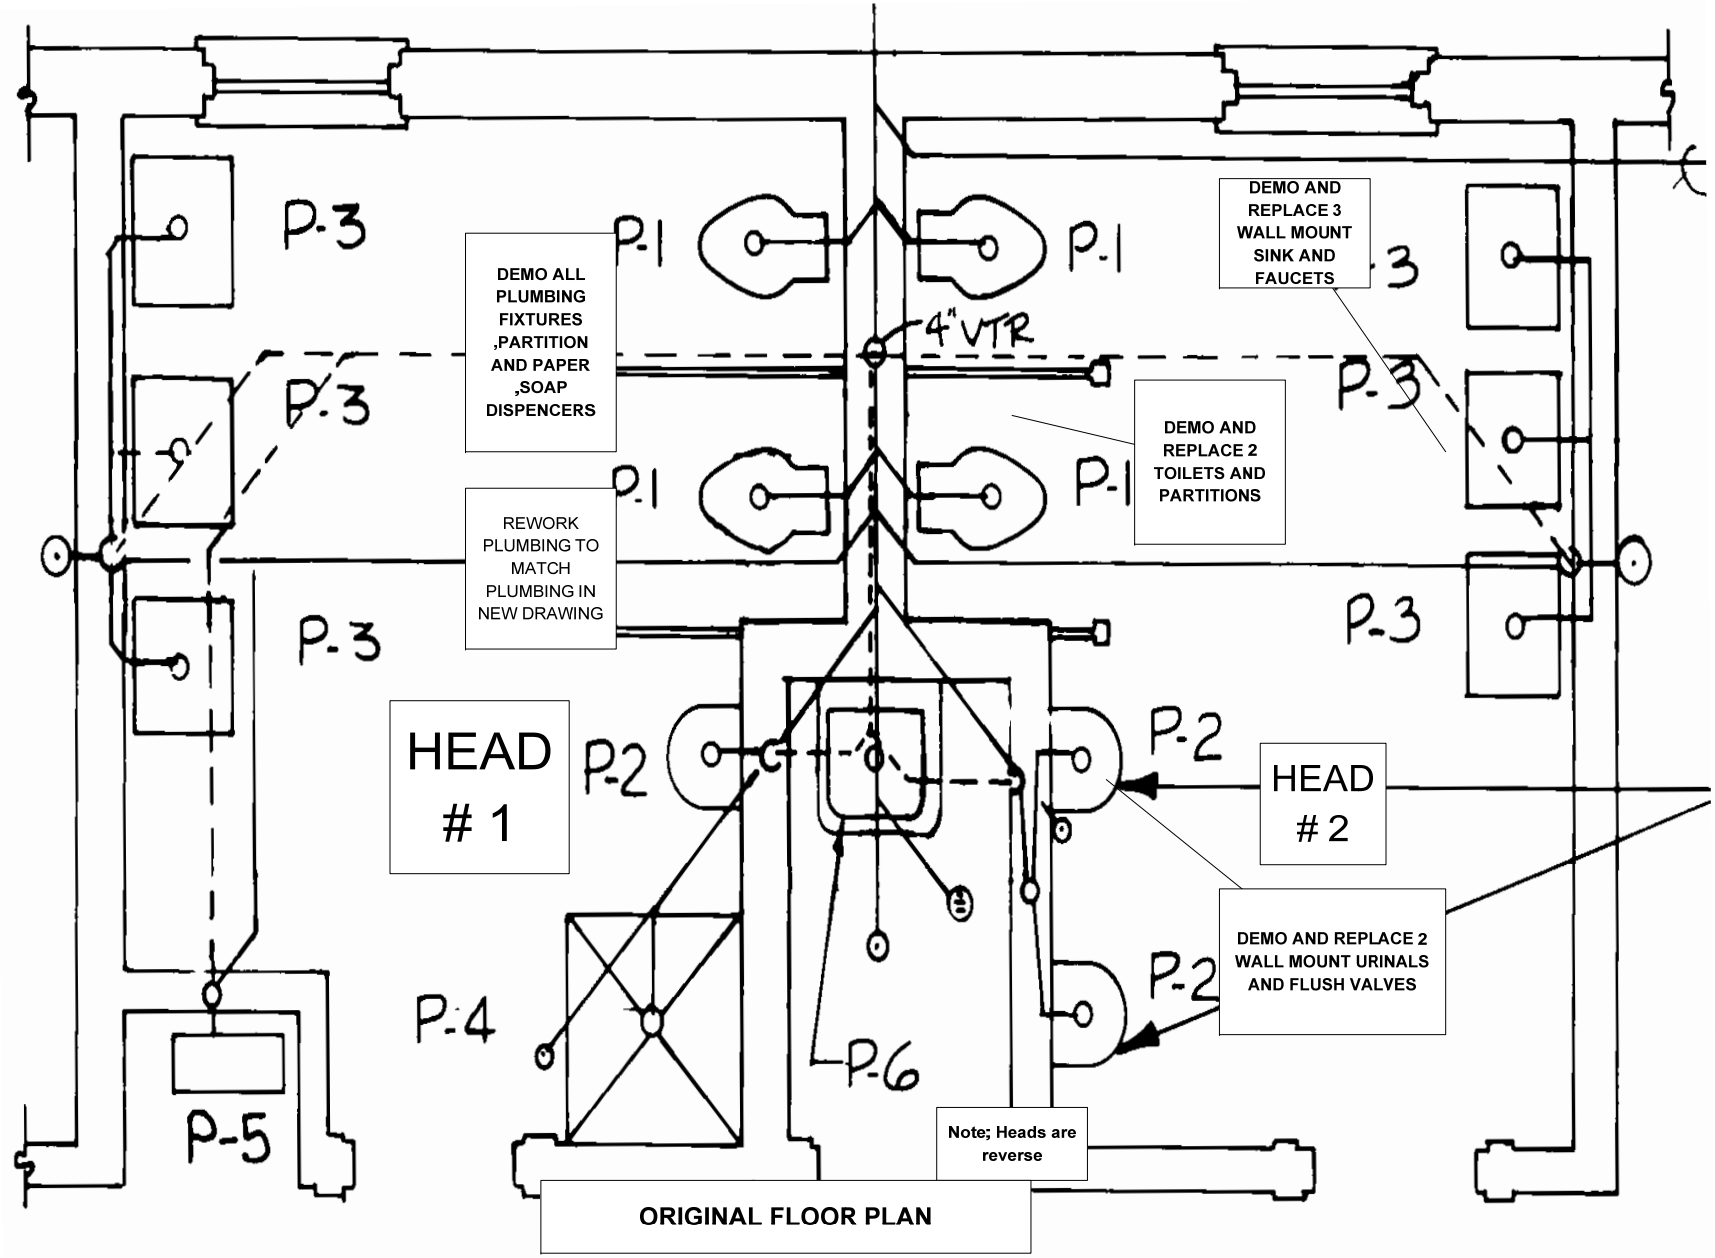
P-3
P-1
P-1
P-3
P-3
P-1
P-1
P-3
P-3
P-2
P-2
P-2
P-4
P-5
P-6
4" VTR
DEMO ALL PLUMBING FIXTURES ,PARTITION AND PAPER ,SOAP DISPENCERS
REWORK PLUMBING TO MATCH PLUMBING IN NEW DRAWING
DEMO AND REPLACE 3 WALL MOUNT SINK AND FAUCETS
DEMO AND REPLACE 2 TOILETS AND PARTITIONS
HEAD # 1
HEAD # 2
DEMO AND REPLACE 2 WALL MOUNT URINALS AND FLUSH VALVES
Note; Heads are reverse
ORIGINAL FLOOR PLAN