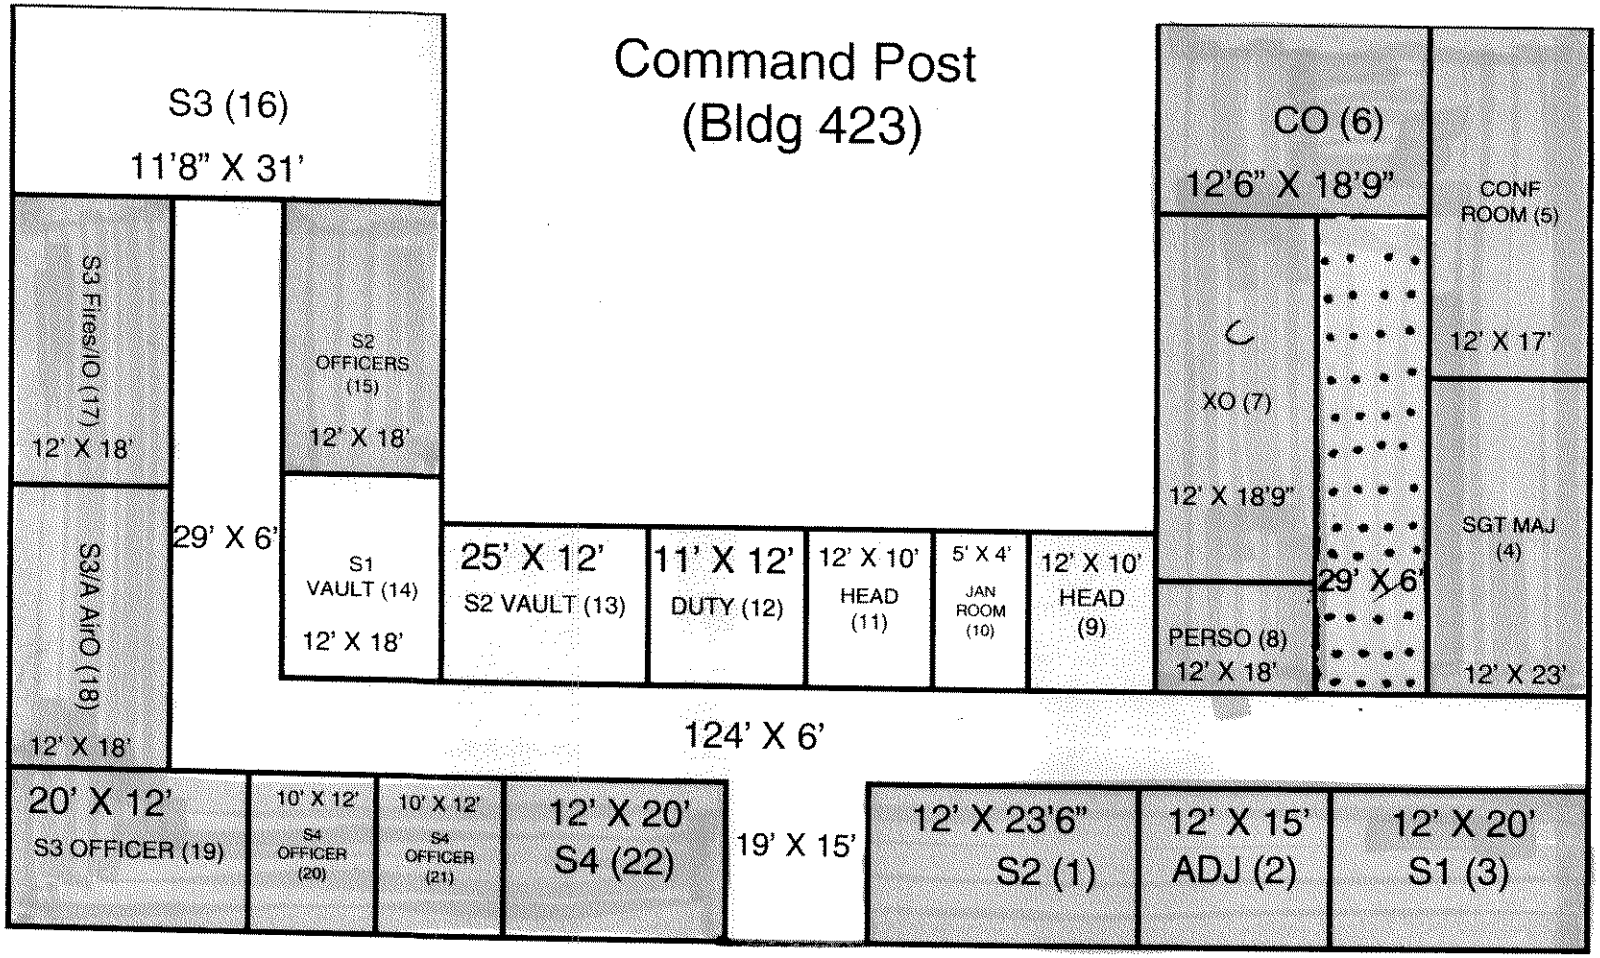

FLOORING LAYOUT

= TILE TO BE REPLACED

= CARPET TO BE REPLACED

= TILE TO BE REPLACED WITH CARPET