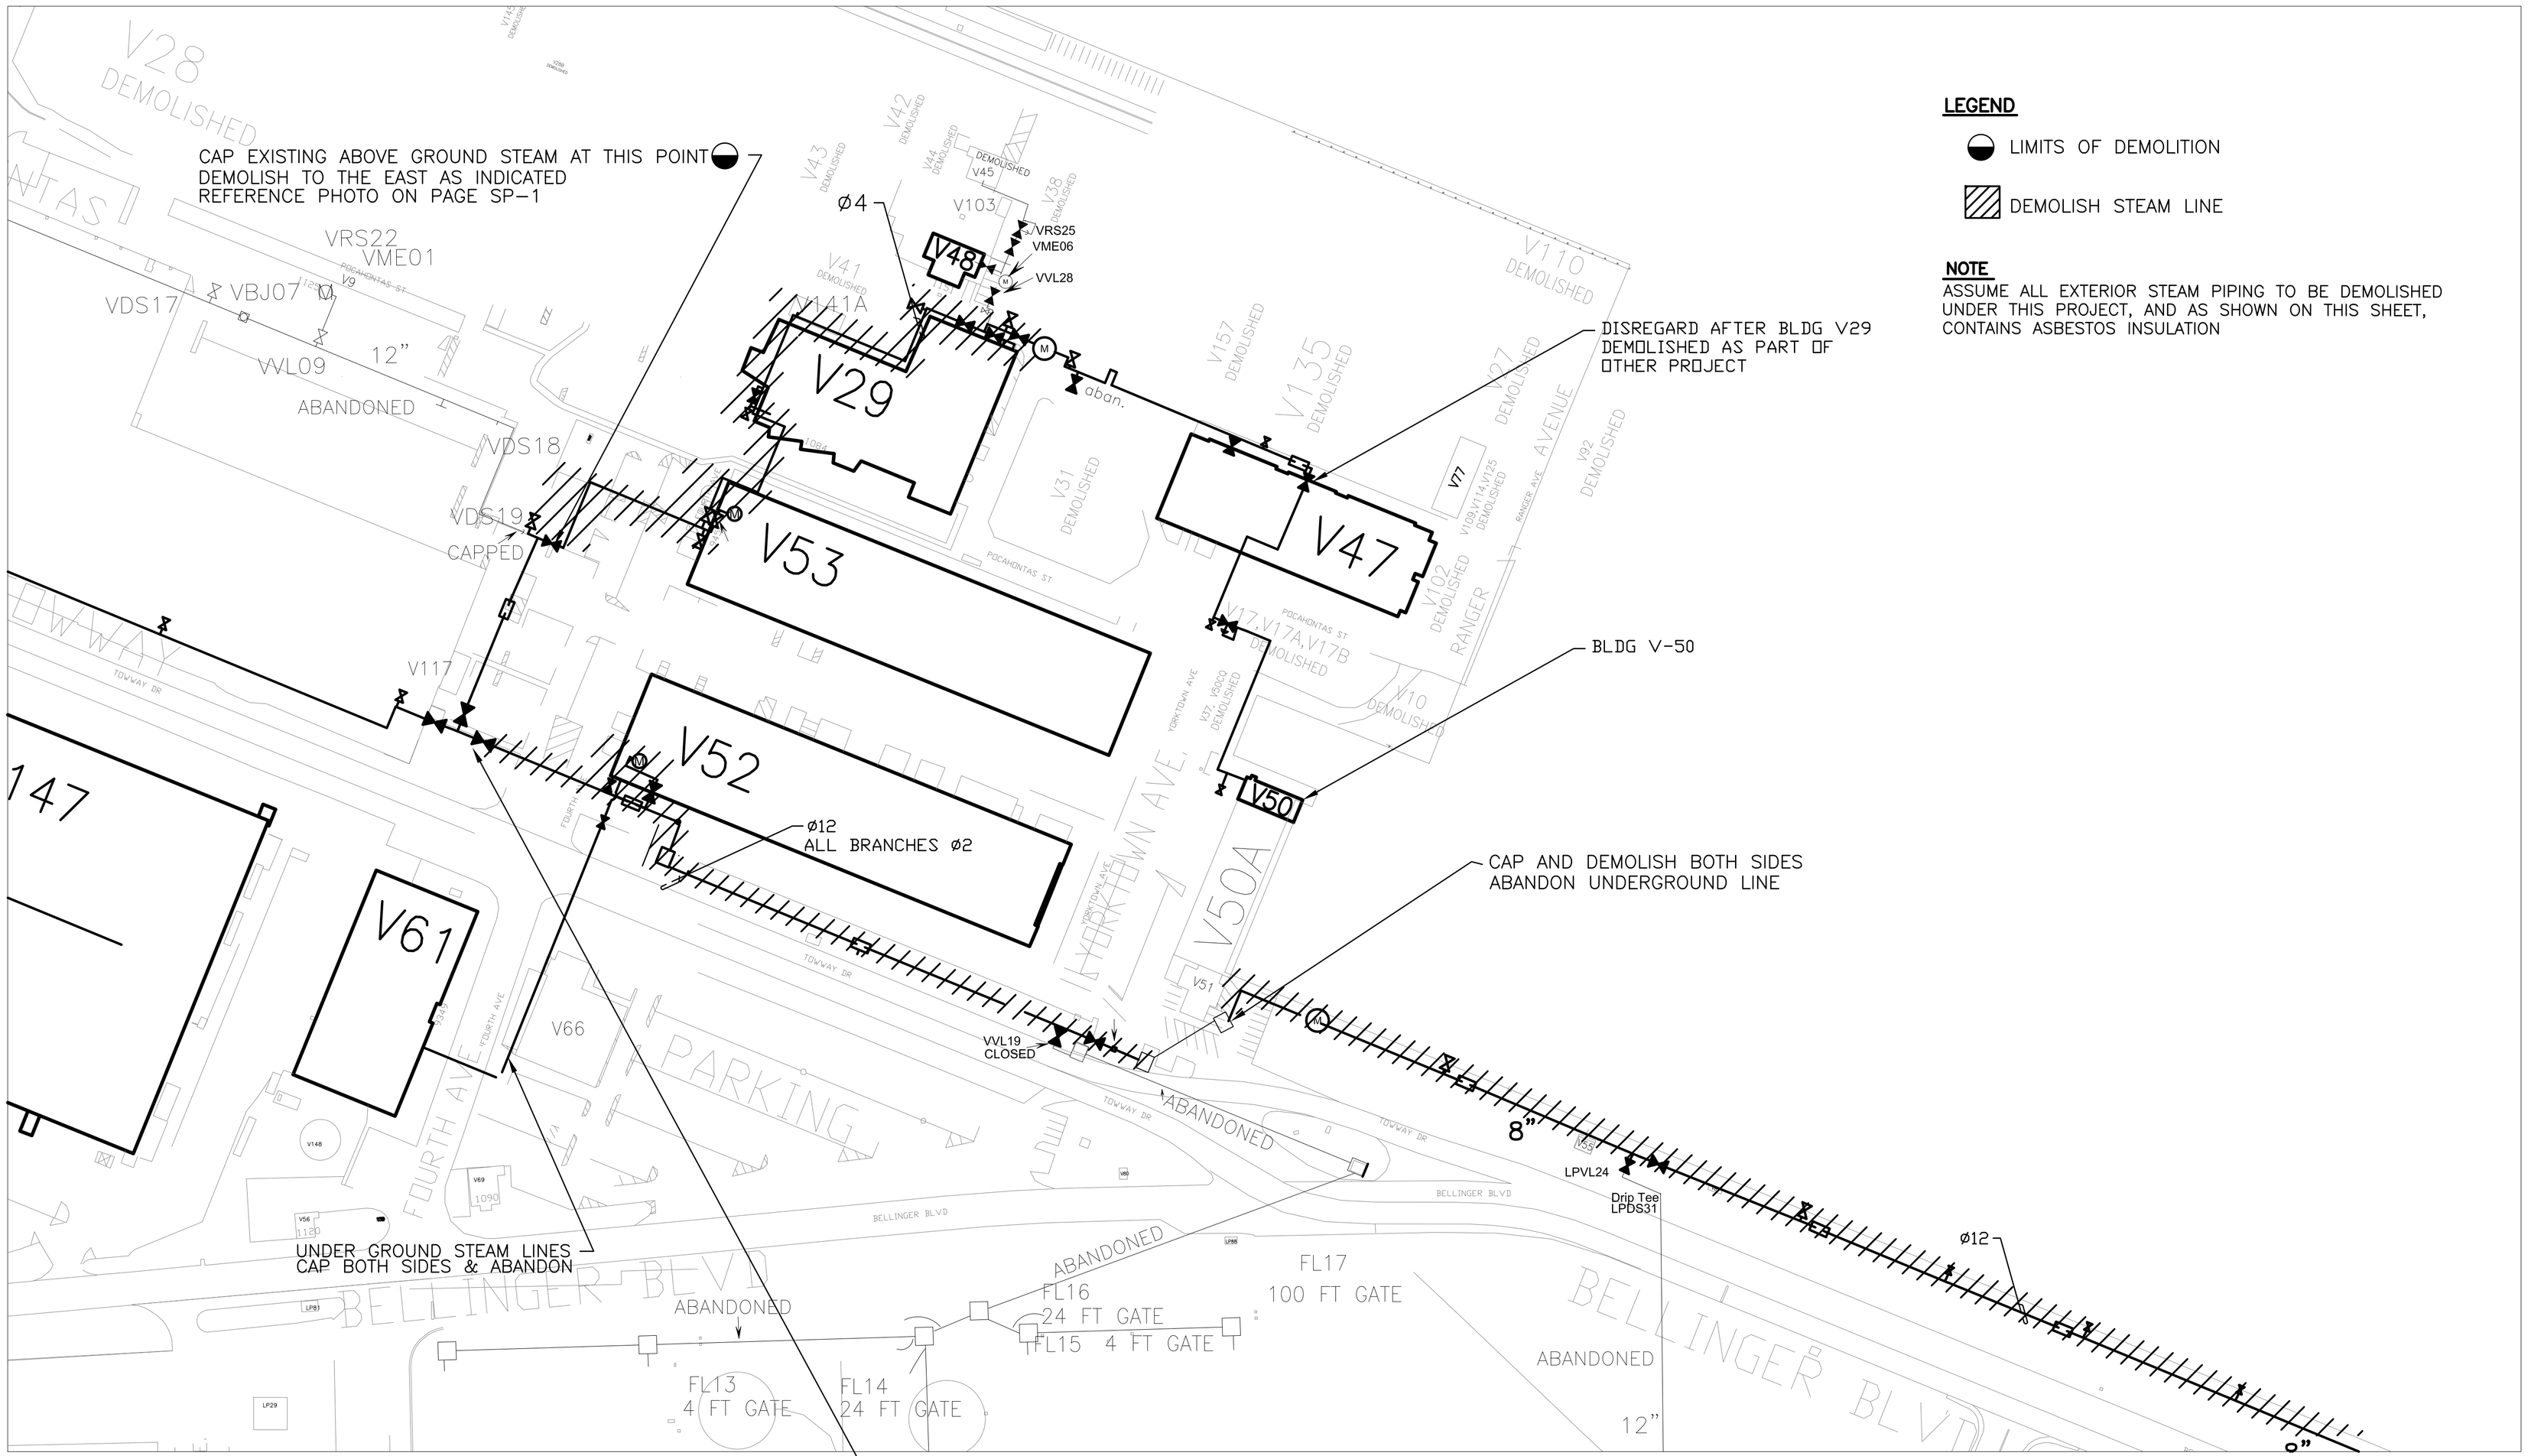

LEGEND

LIMITS OF DEMOLITION

DEMOLISH STEAM LINE

NOTE

ASSUME ALL EXTERIOR STEAM PIPING TO BE DEMOLISHED UNDER THIS PROJECT, AND AS SHOWN ON THIS SHEET, CONTAINS ASBESTOS INSULATION

STEAM LINE DEMOLITION

SCALE: 1"=100'-0"

GRAPHIC SCALE

1"=100' 0' 100' 200' 300' 400' 500'

1	CHG STEAM LINE DEMOLISH LIMITS AT V29	11/03/09	JAG
	DESCRIPTION	DATE	APPR

NAVFAC

SEAL

A/E INFO

APPROVED

FOR COMMANDER NAVFAC

ACTIVITY

SATISFACTORY TO

DES DJF DRW DJF CHK JAG

PM/DM

BRANCH MANAGER

CHIEF ENG/ARCH

FIRE PROTECTION

DEPARTMENT OF THE NAVY
NAVAL FACILITIES ENGINEERING COMMAND
LANT CAPITAL IMPROVEMENTS
NAVAL FACILITIES ENGINEERING COMMAND ATLANTIC
NORFOLK, VIRGINIA
NAVAL STATION, NORFOLK
NORFOLK, VIRGINIA

STEAM PLANT AREA DECENTRALIZATION AND ENERGY CONSERVATION MEASURES

STEAM LINE DEMOLITION MAP

SCALE: AS NOTED

EPROJECT NO.:

CONSTR. CONTR. NO.

NAVFAC DRAWING NO. 12549630

SHEET 3 OF 9

SD-1

DRAWFORM REVISION: 10 MARCH 2009

FILE NAME: Z:\Projects\2009-5A4630_WO#855086_Steam Plant Area Decentralization and Energy Conservation Measures, NAVSTA Norfolk, VA\CAD\STEAM LINE DEMOLISH SCHEDULE MAPS REV 1.dwg LAYOUT NAME: MAP 1 PLOTTED: Thursday, November 05, 2009 - 3:44pm USER: daniel.j.fleming