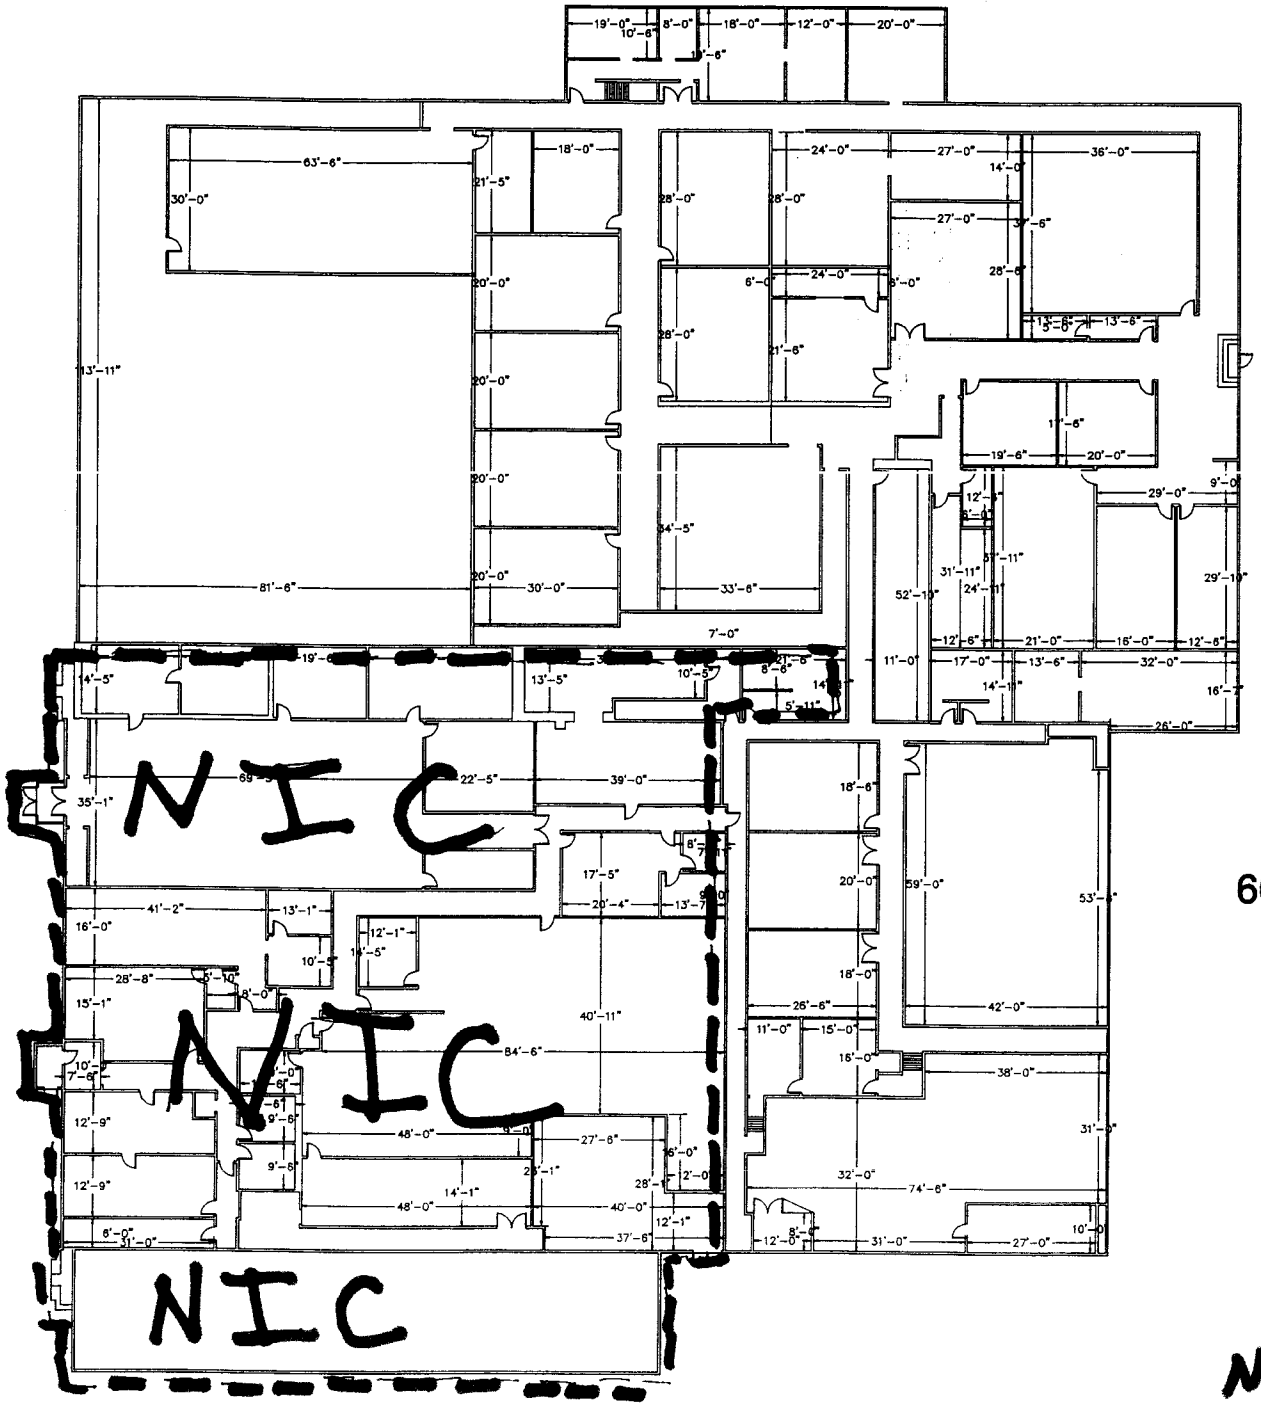

60, 763 sqft

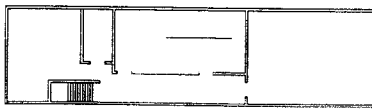

NIC = Not In Contract