ANDERSON FIELD HOUSE GYM

POOL ACCESS CORRIDOR

SCALE: 3/32" = 1'-0"

DATE: SEPT. 27, 2011

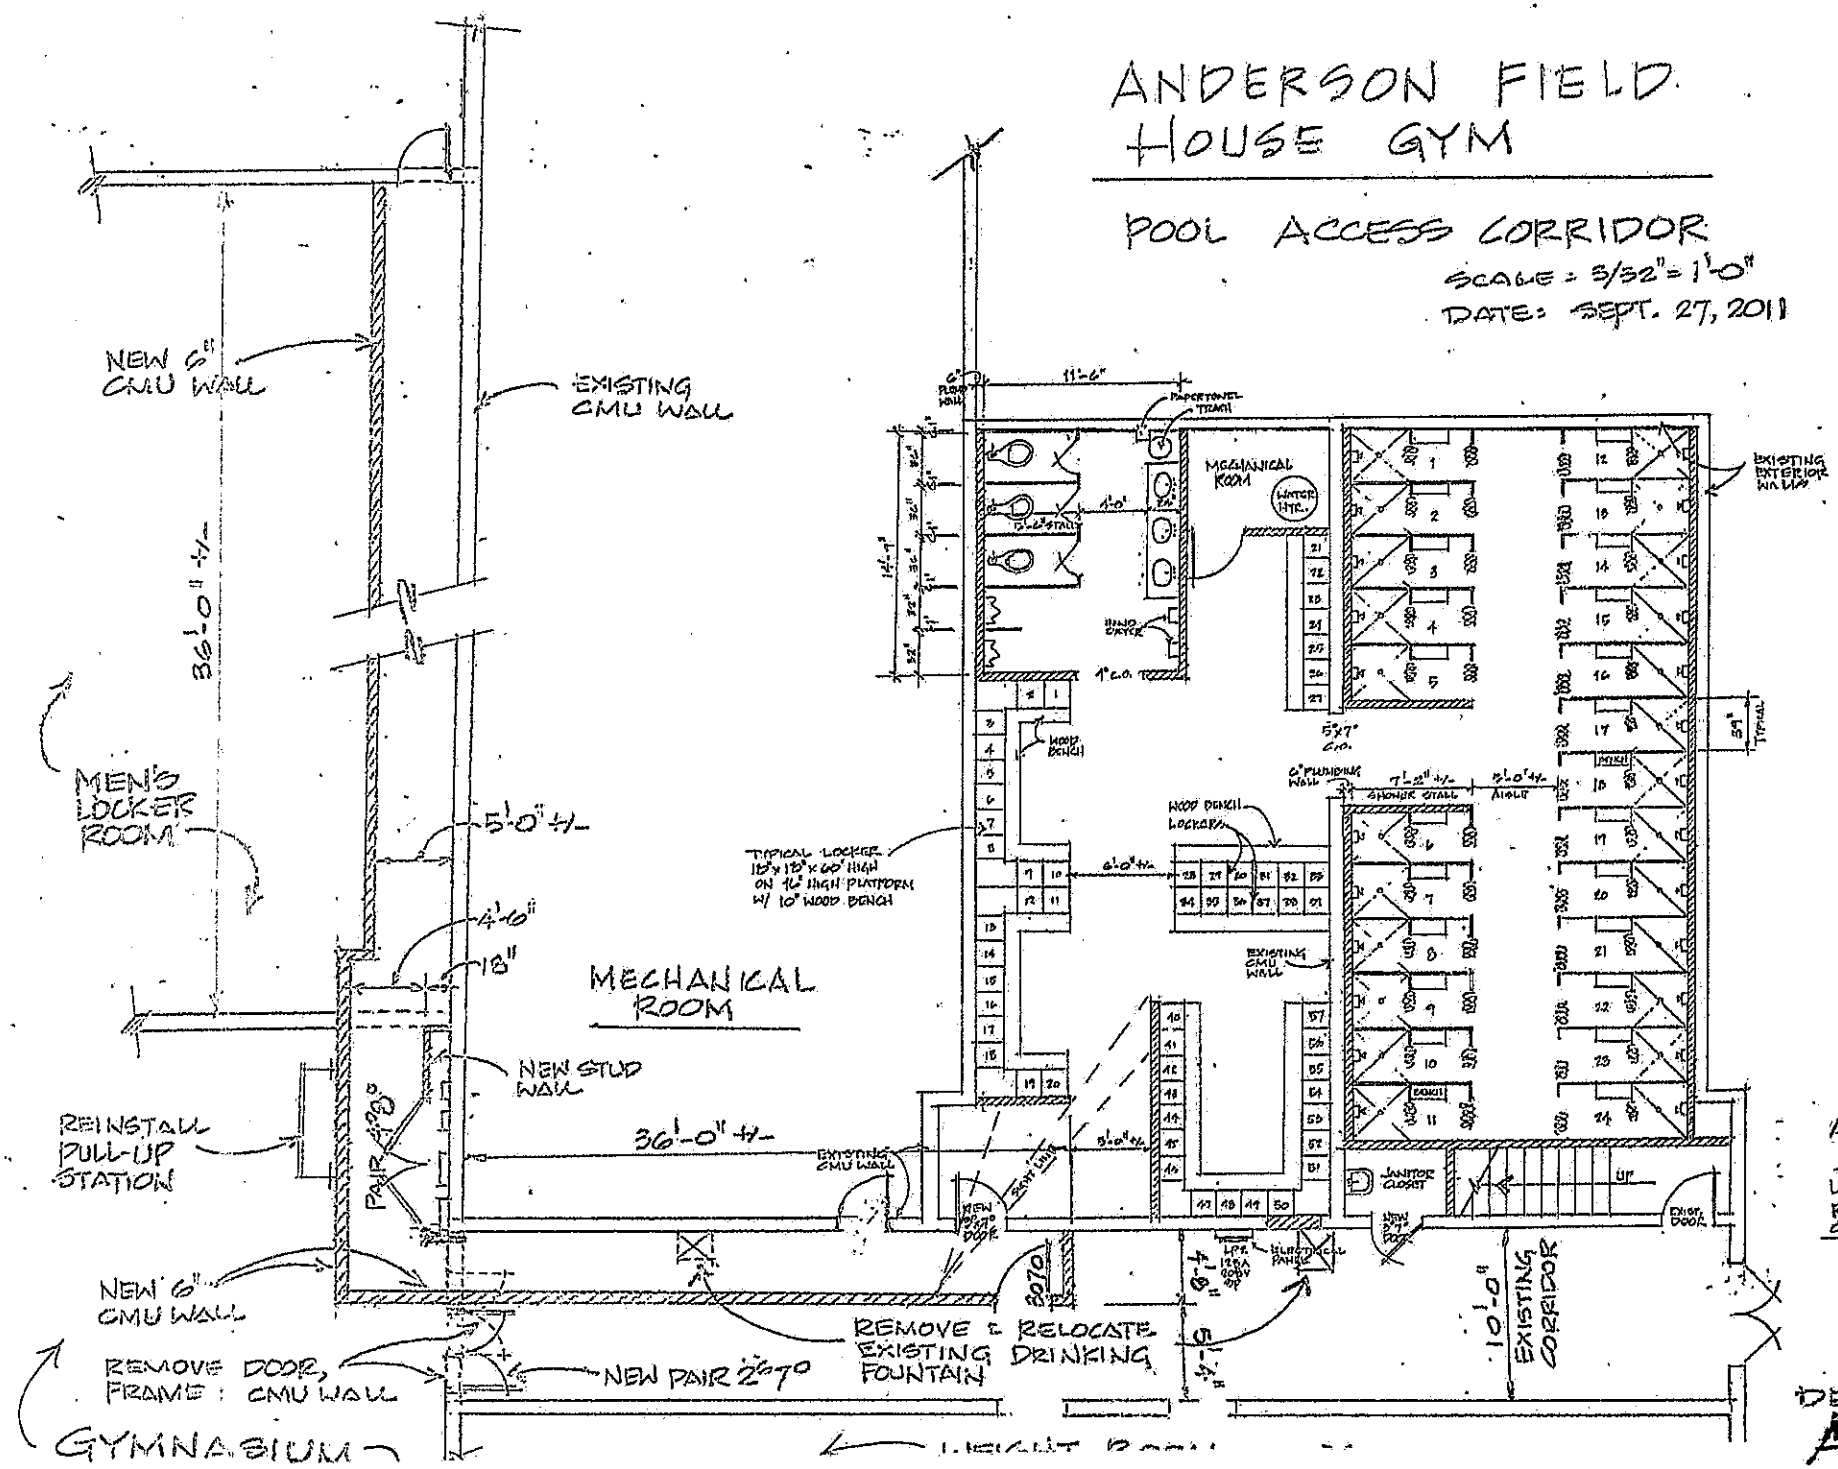

ANDERSON HOUSE

LOCKER ROOM RAQUET BALL CONVERSION

DRAWING A-3